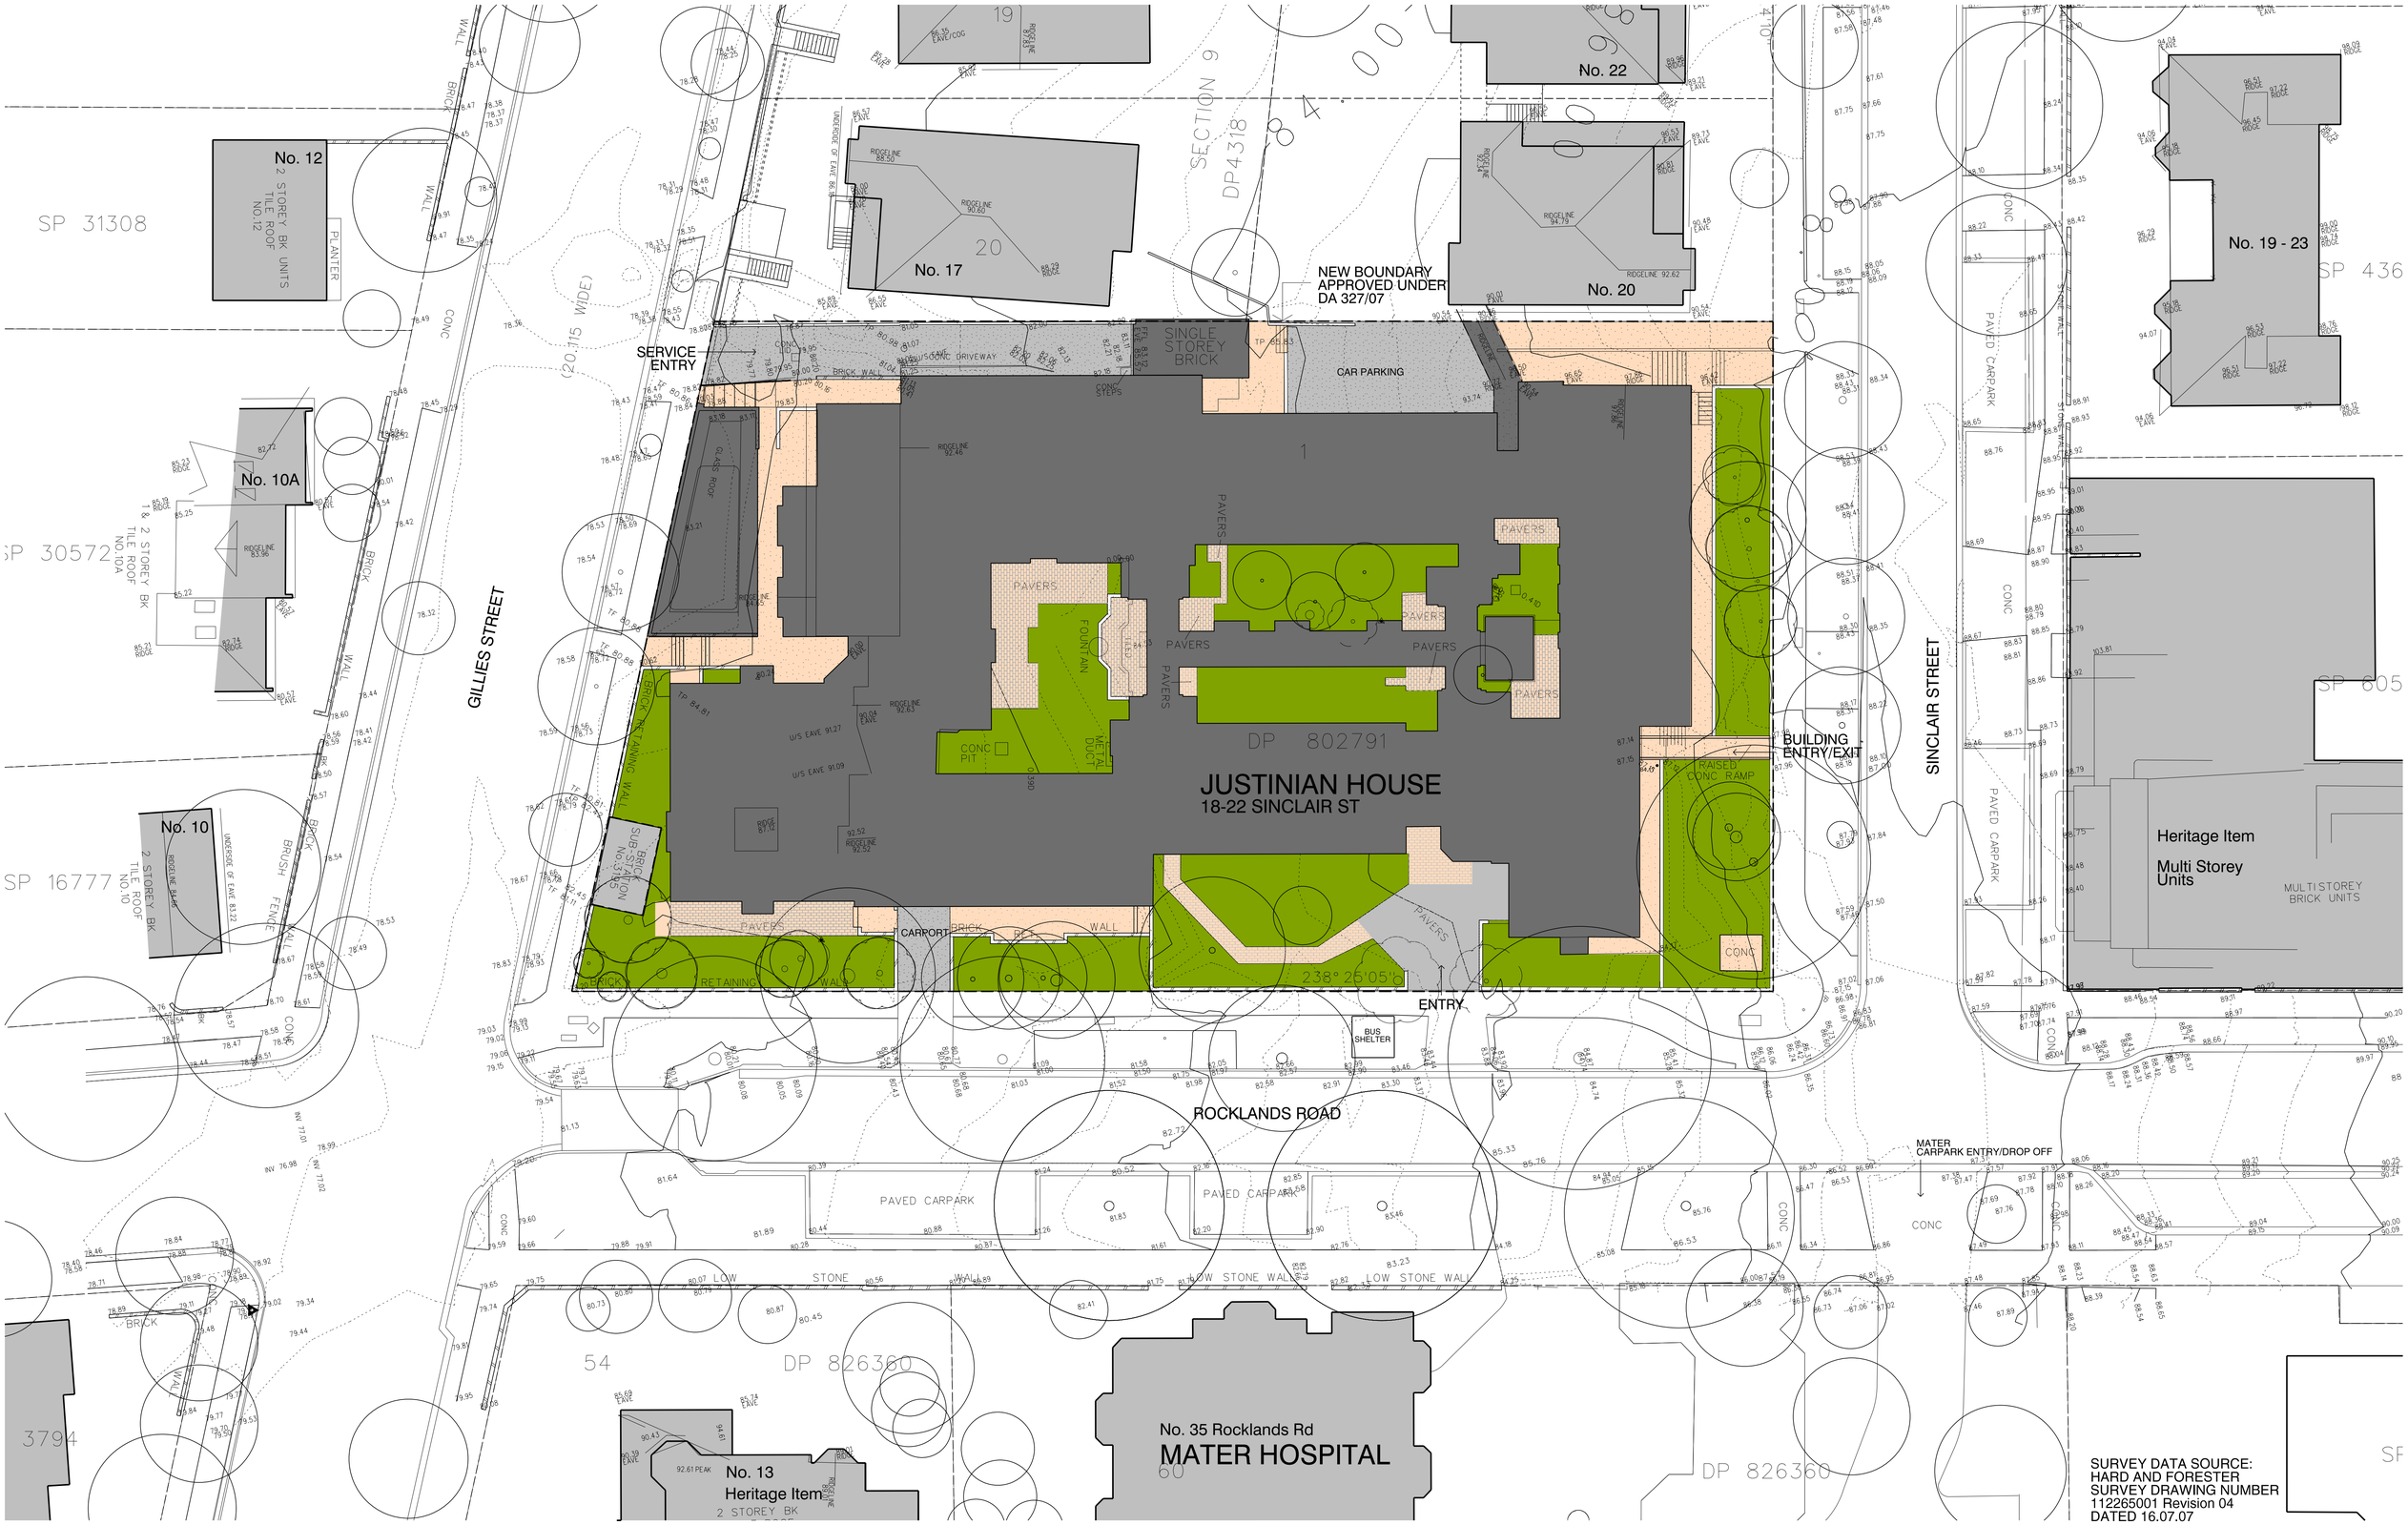

SURVEY DATA SOURCE:
HARD AND FORESTER
SURVEY DRAWING NUMBER
112265001 Revision 04
DATED 16.07.07

Client

St Vincents & Mater Health Sydney

Project Manager
Savills
Level 7
AMP Centre 50 Bridge St
Sydney NSW 2000
T 8215 8888 F 8215 8899
www.savills.com.au

savills
Strategic Project Delivery

Architects
Daryl Jackson Robin Dyke Pty Ltd
Architects
64 Rose Street Chippendale NSW 2008
T +612 9319 2955 F +612 9698 1116
www.djrd.com.au

JACKSON TEECE ARCHITECTS

Rev	Date	Amendment	Author
C	29/10/07	PART 3A MAJOR PROJECT APPLICATION	AK
B	13/08/07	Demolition DA - survey detail added	AK
A	10/08/07	Demolition DA	AK

Project
JUSTINIAN HOUSE REDEVELOPMENT
Sydney Melanoma Unit - Mercy Foundation

18 - 22 Sinclair Street
Wollstonecraft NSW 2065

07 422
project number

EXISTING SITE PLAN
drawing title

1 : 200 @ A1
0 2 4 6 8 10 12

28/10/2007

DA 0110
drawing no.

C
revision