A1

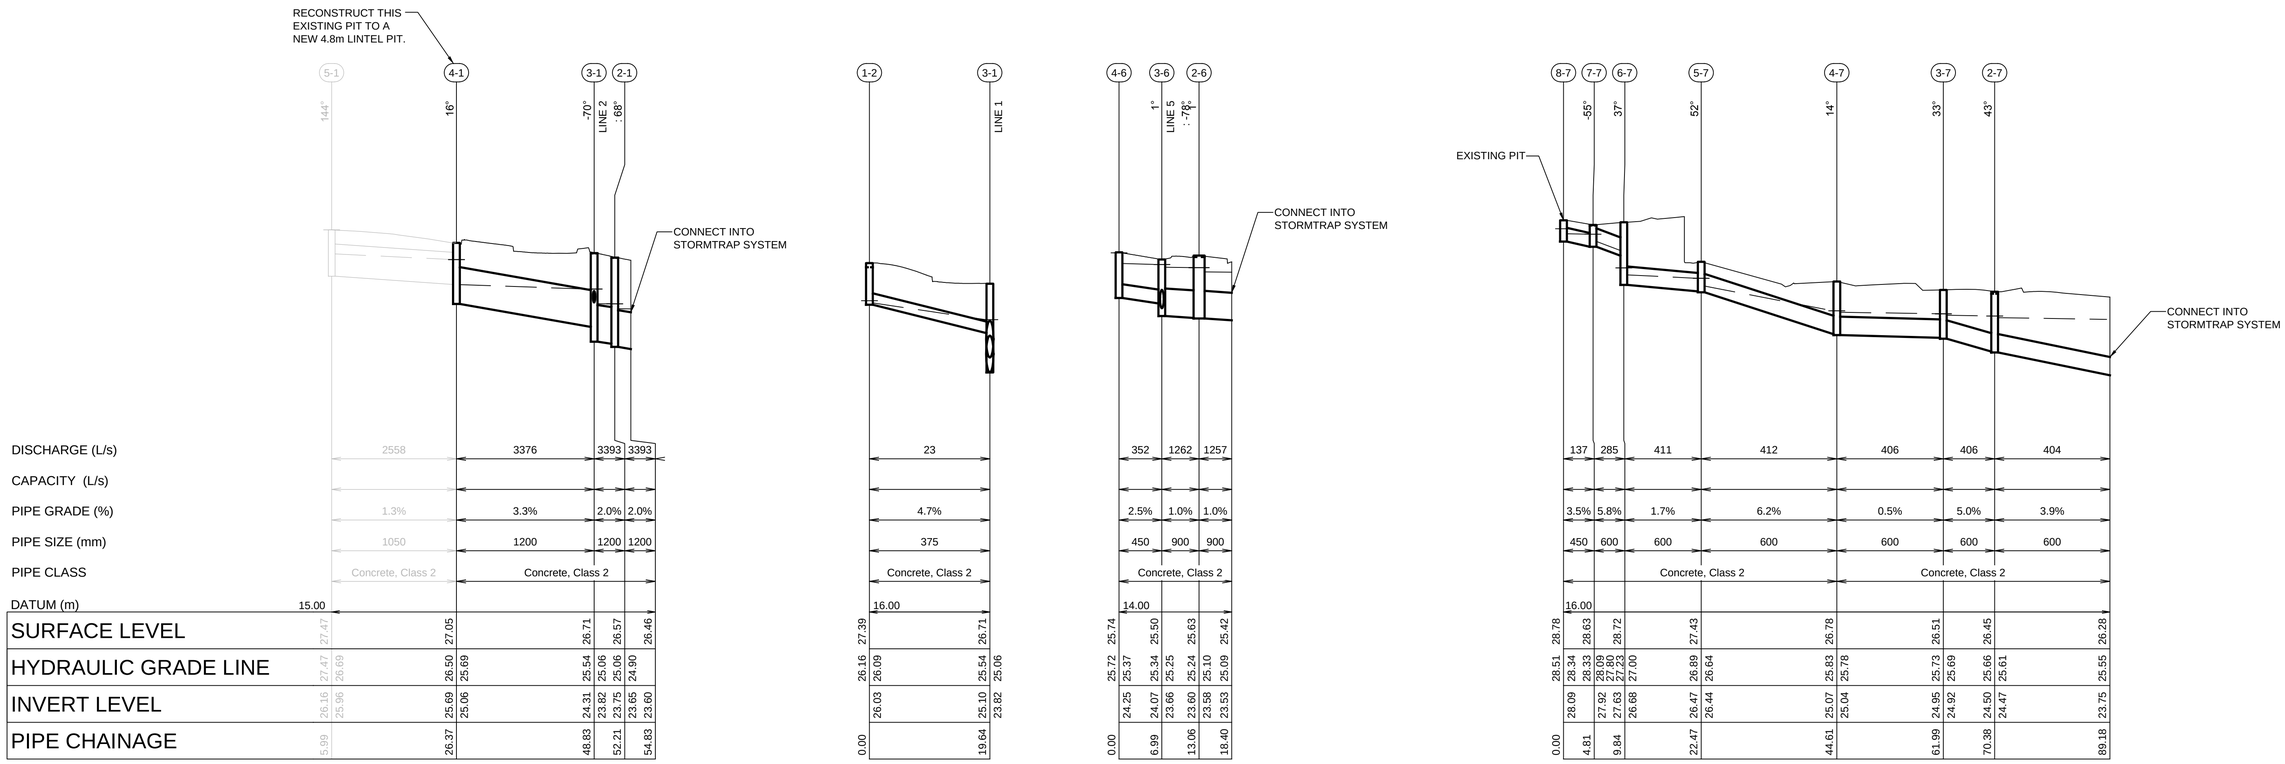

FOR INFORMATION ONLY

5 4 3 2 1 0 5
1:100 @ A1

20 10 0 10 20
1:500 @ A1

australand

LaSalle Investment Management

DIAL 1100 BEFORE YOU DIG

Project:
STORMWATER LONG SECTIONS SHEET 3 OF 4
(Q100)
CLEMTON PARK VILLAGE
LOT 1 D.P.721721 & LOT A D.P.431356 60 CHARLOTTE STREET, CAMPSIE

Principal: AUSTRALAND & LASALLE

Scale 1:100, 1:500	Date 27.06.12	Council Ref. MP 08_00087, MP 07_0106	
	Datum A.H.D.	L.G.A. CANTERBURY	
Calc's M.V.	Drawn. M.V.	Proj.Man. A.C.	Client Ref:

CRAIG & RHODES

ABN 77 050 209 991
Level 4, Suite 400
16-18 Cambridge St
EPPING NSW 2121
PO Box 233
EPPING NSW 1710

ACN 050 209 991
DX 4408 EPPING
Tel. 9869-1855
Fax. 9869-2341
reception@crhodes.com.au
www.craigandrhodes.com.au

© Craig & Rhodes

LRQA ISO 9001 Approved Company

Our Ref. 048-11

Dwg File Ref. [Rev] - Sheet Ref.

048-11C_E401-408 [02] - 404

CAD REF: Z:\CAD-FILE_PLANS\048-11C_E401-408[02]DWG - LAL - M.V. - A.C. - DATE PRINTED 26/06/2012 3:36:26 PM