© FRANCIS-JONES MOREHEN THORP PTY LTD 2005 ACN 101 197 219 ABN 97 277 344 725

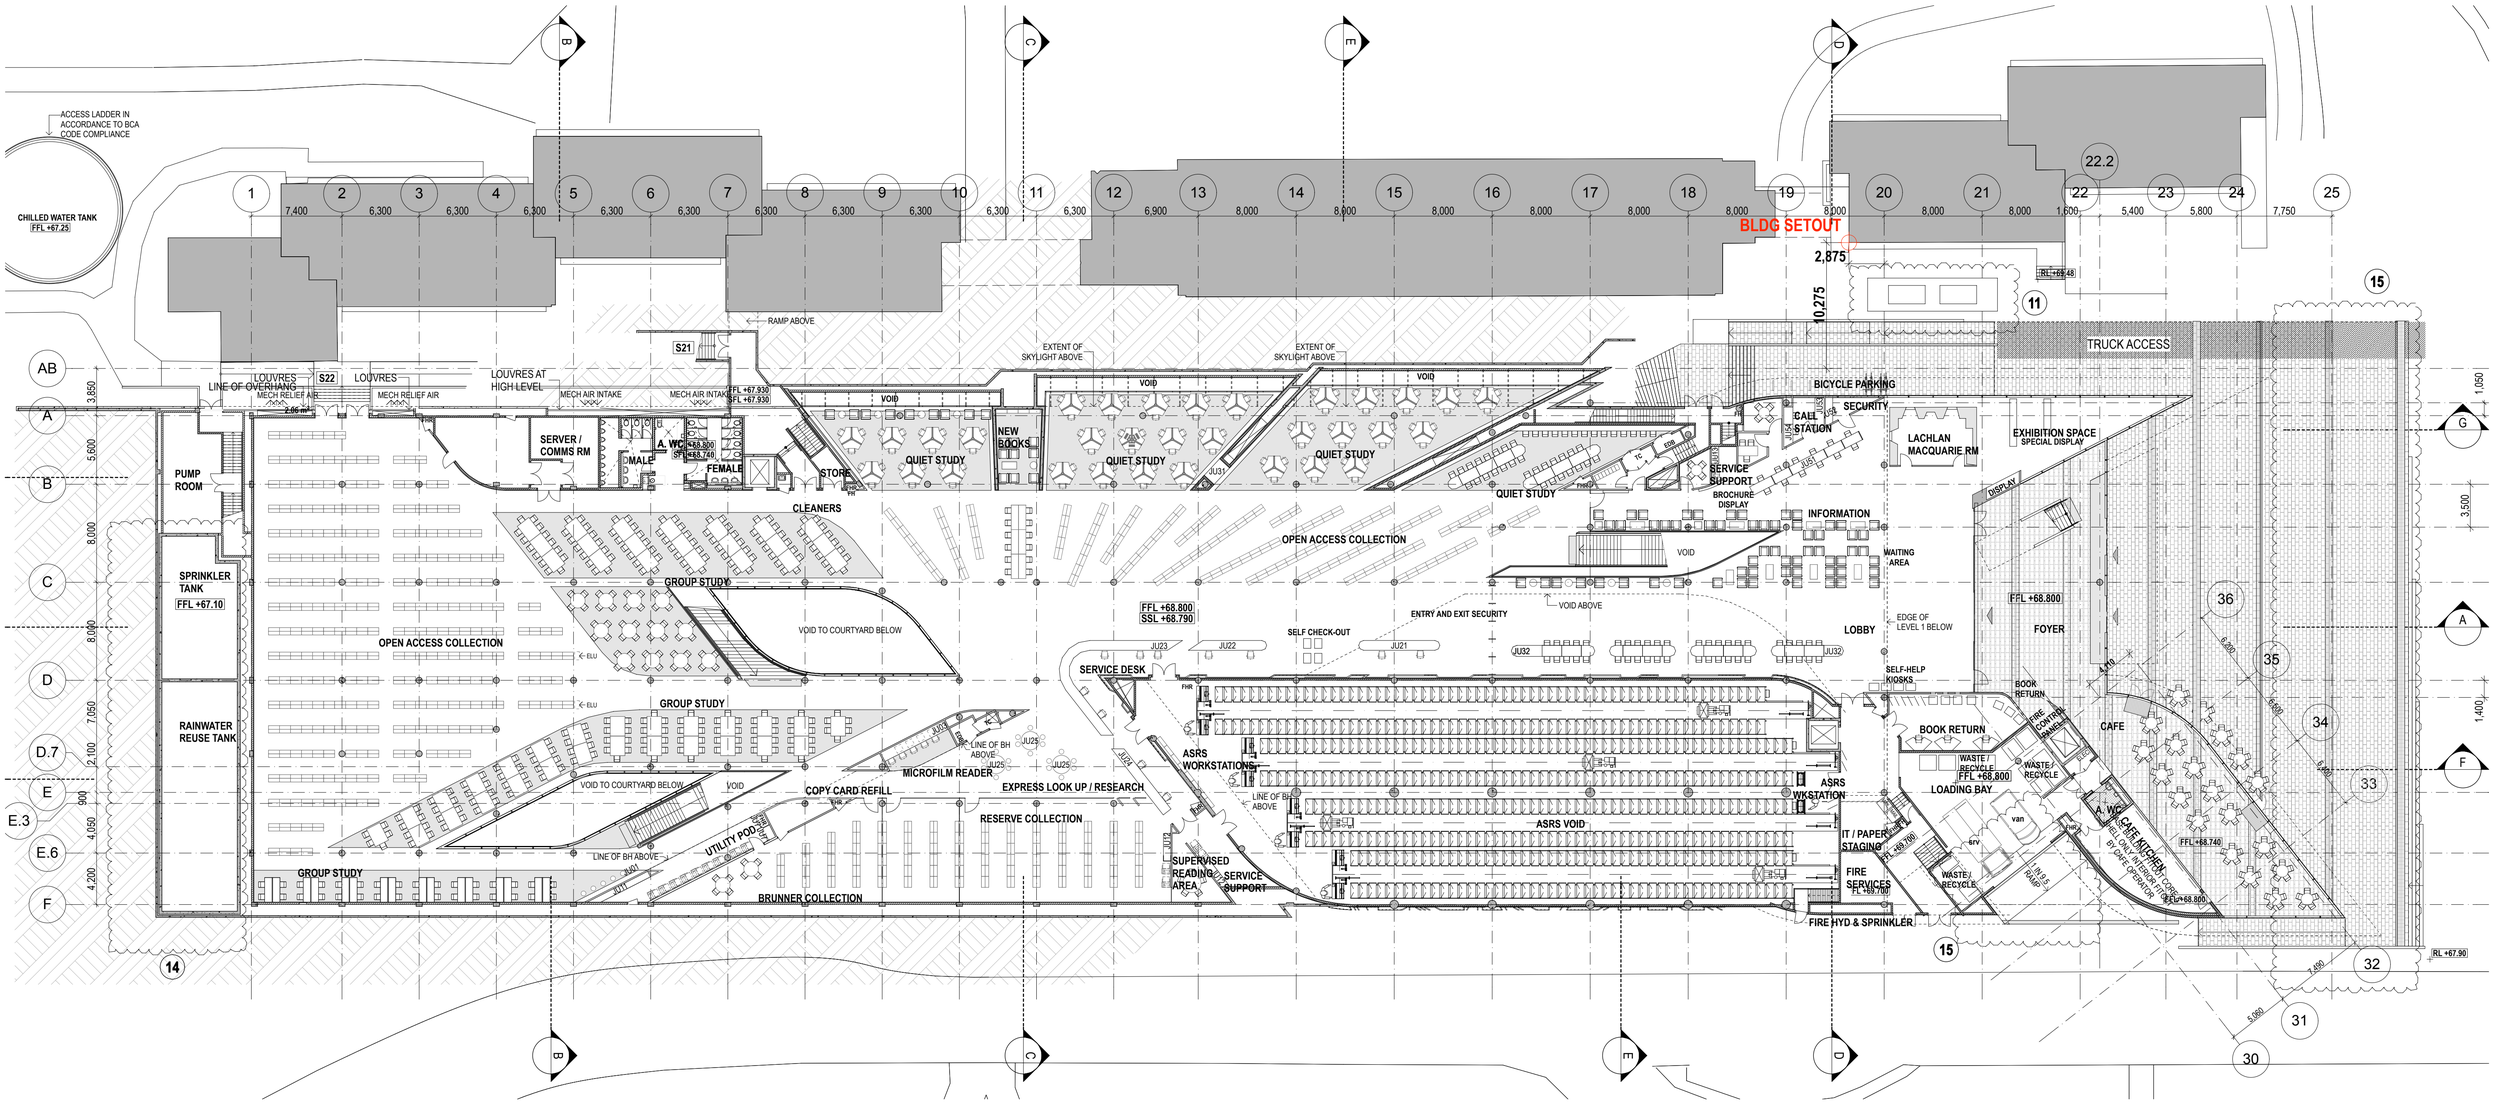

Ground Plan

Macquarie University - Library

1:250 @ A1 12/02/2009

PROJECT APPLICATION DA-004

fjmt francis-jones morehen thorp