© FRANCIS-JONES MOREHEN THORP PTY LTD 2005 ACN 101 197 219 ABN 97 277 344 725

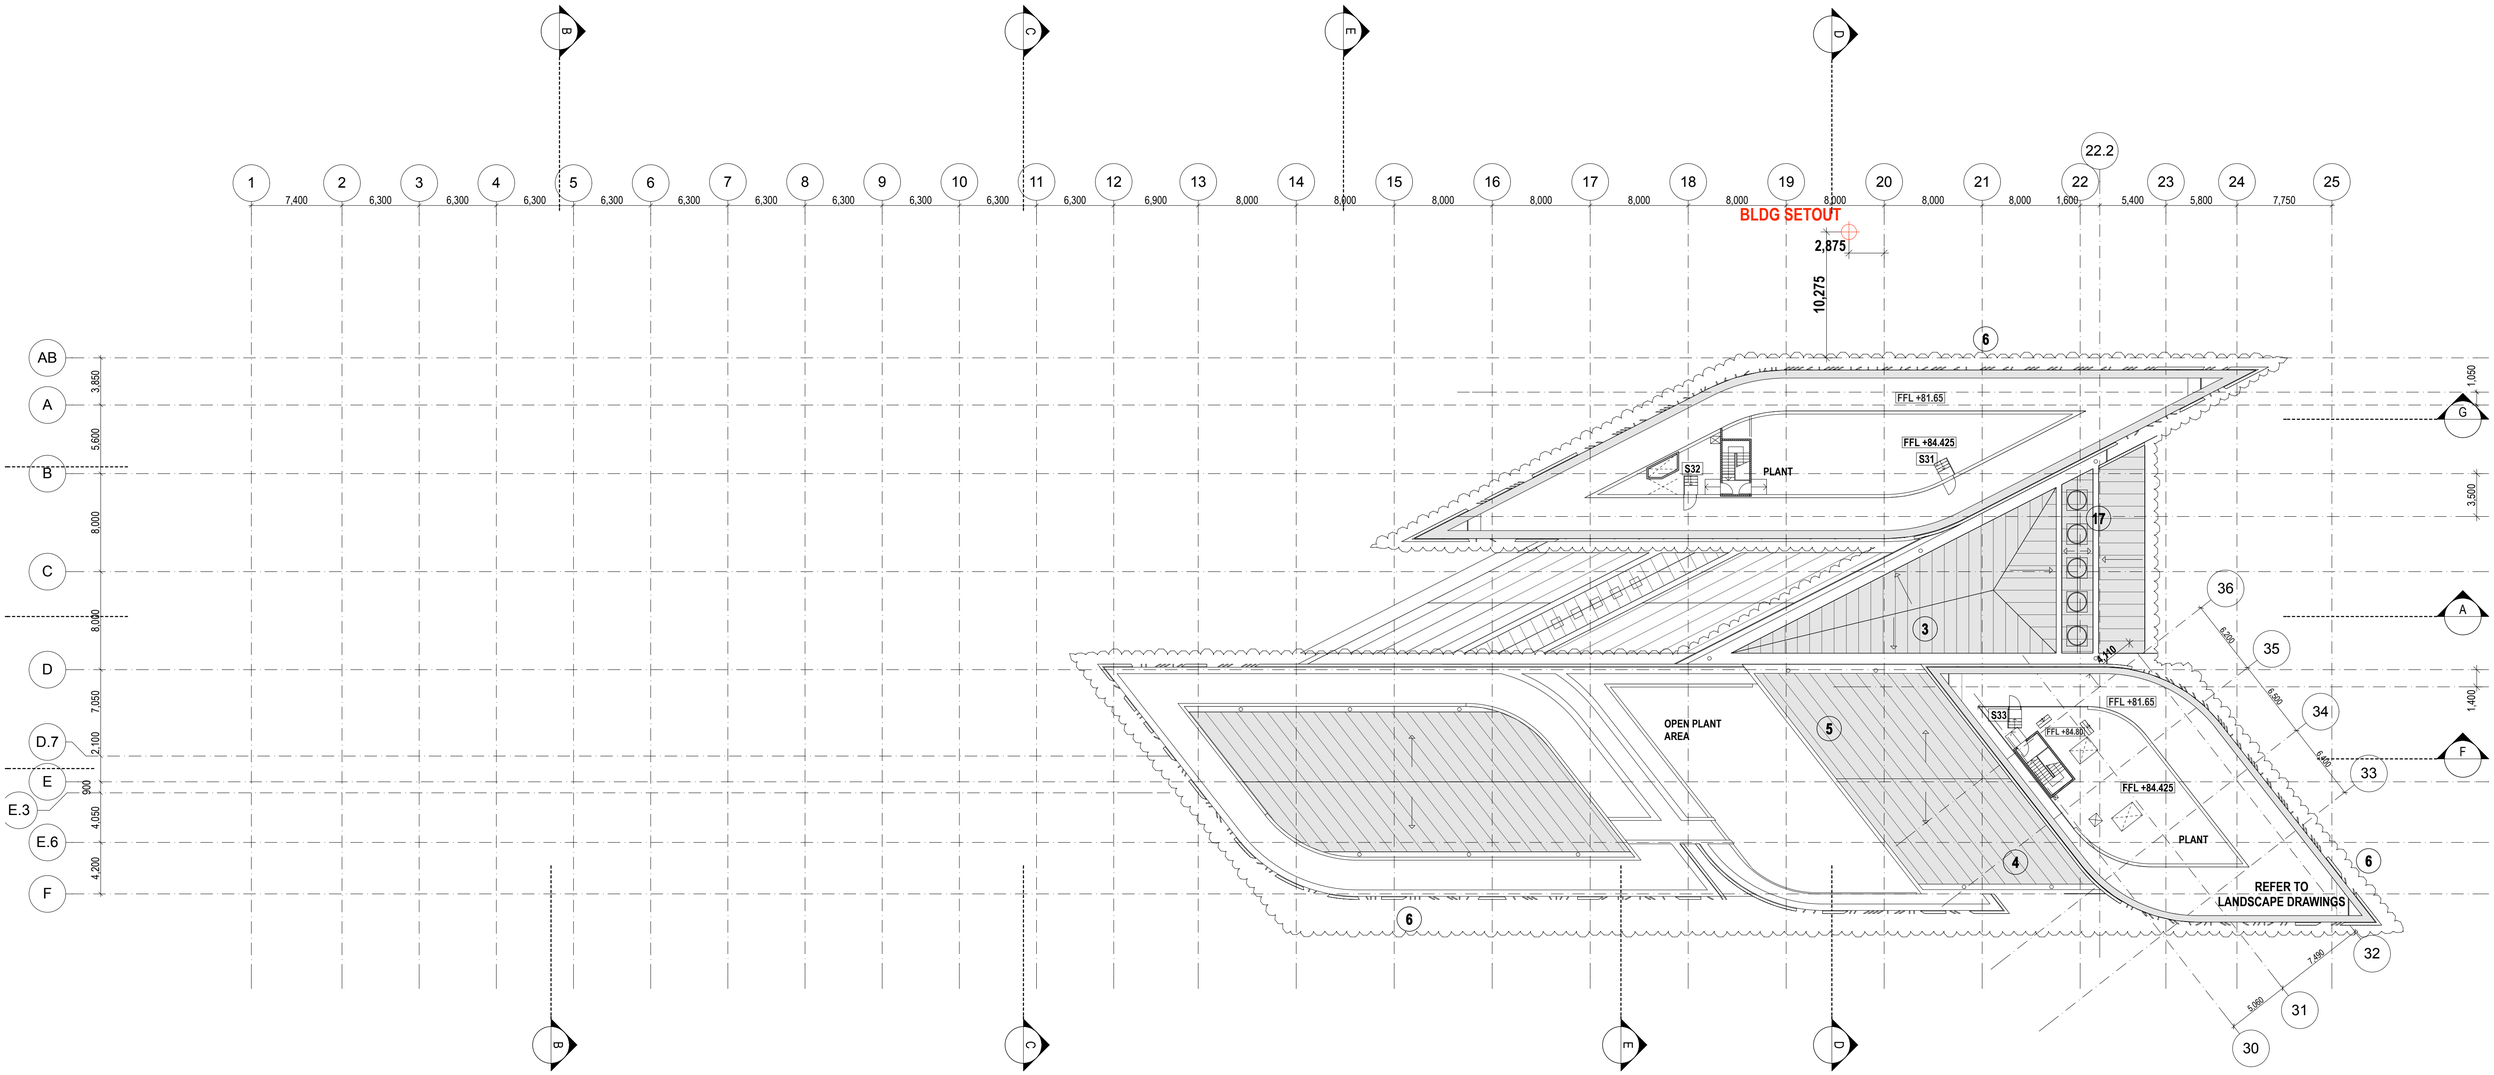

fjmt
francis-jones morehen thorp

Plant Level Plan

Macquarie University - Library

0 5 15m

1:250 @ A1 12/02/2009

PROJECT APPLICATION DA-008