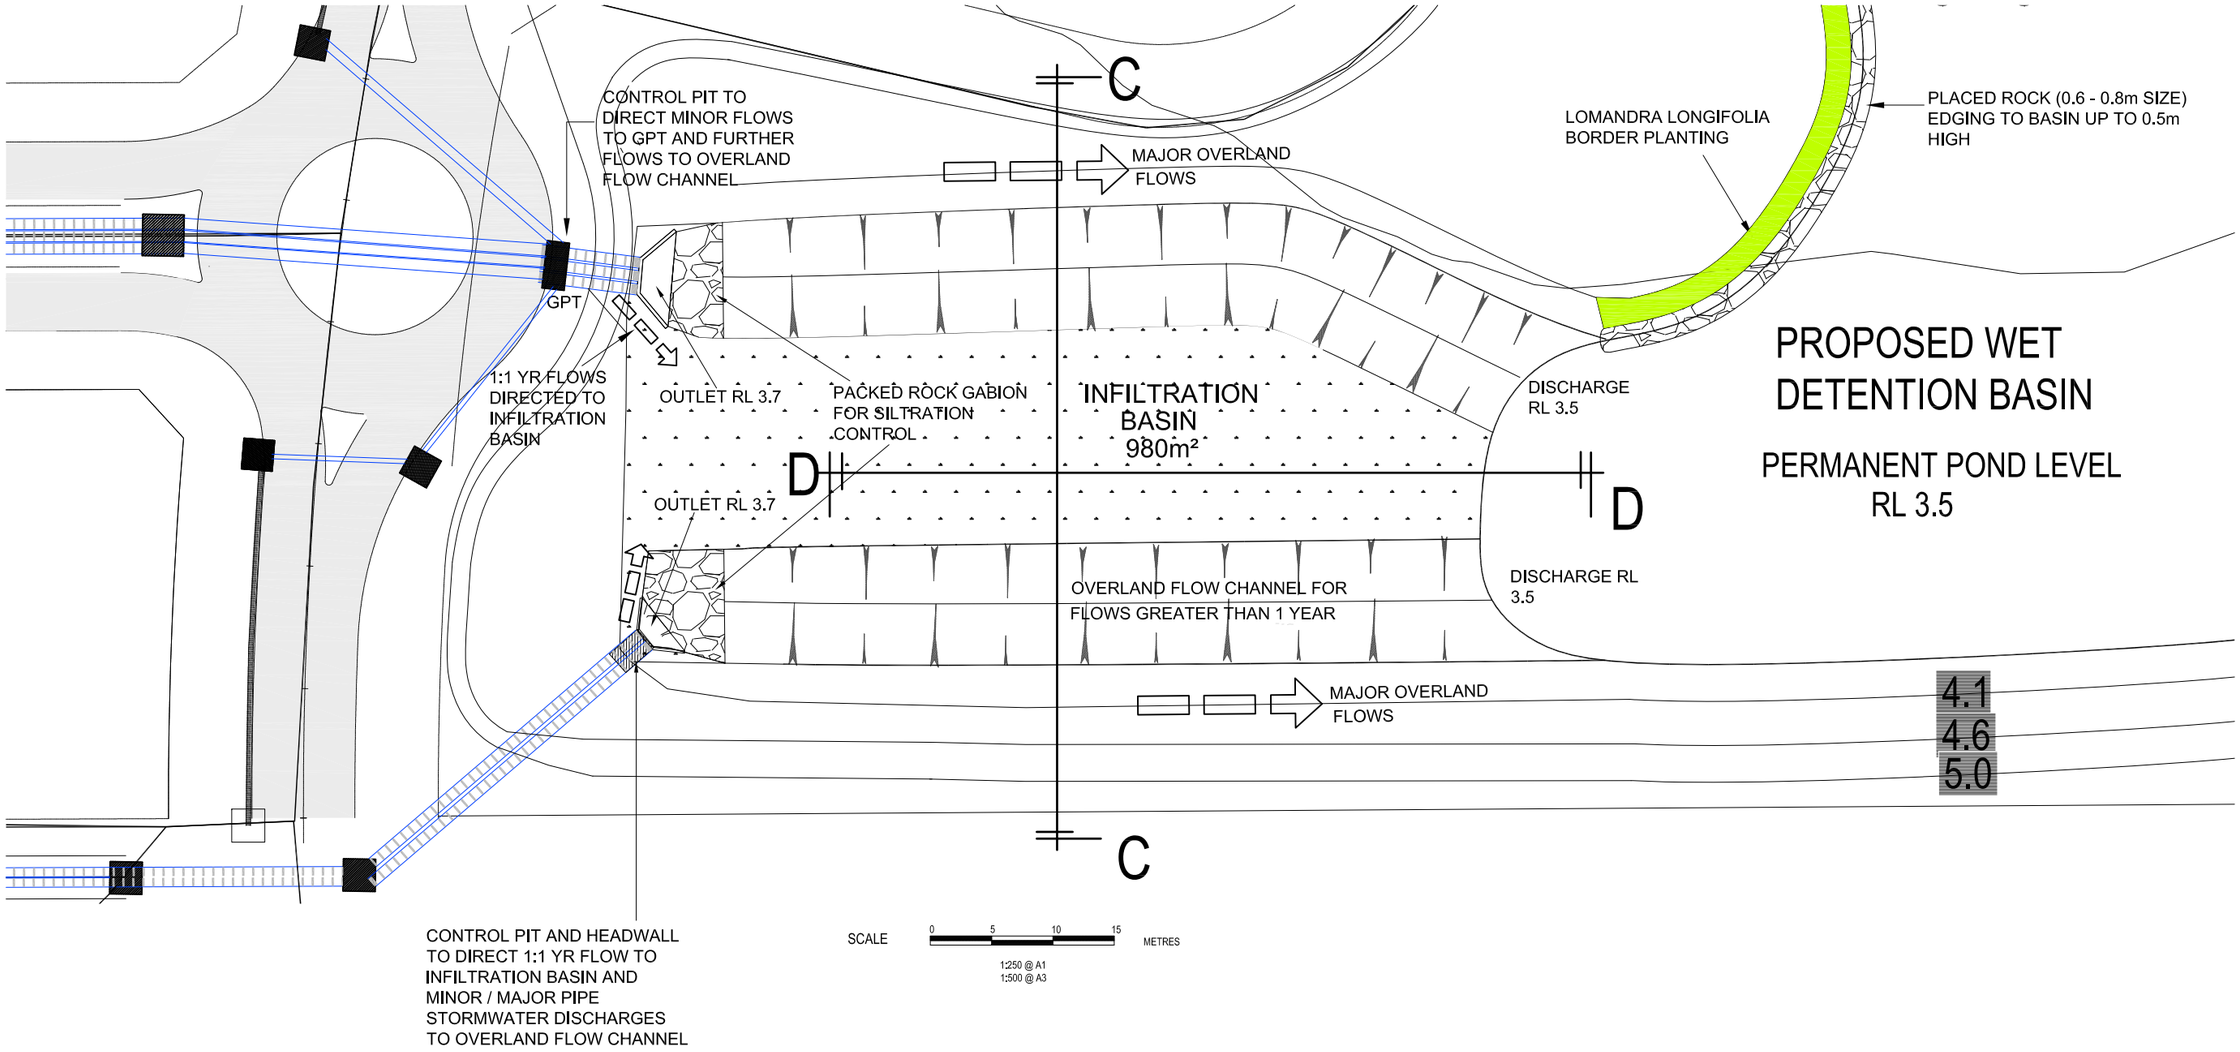

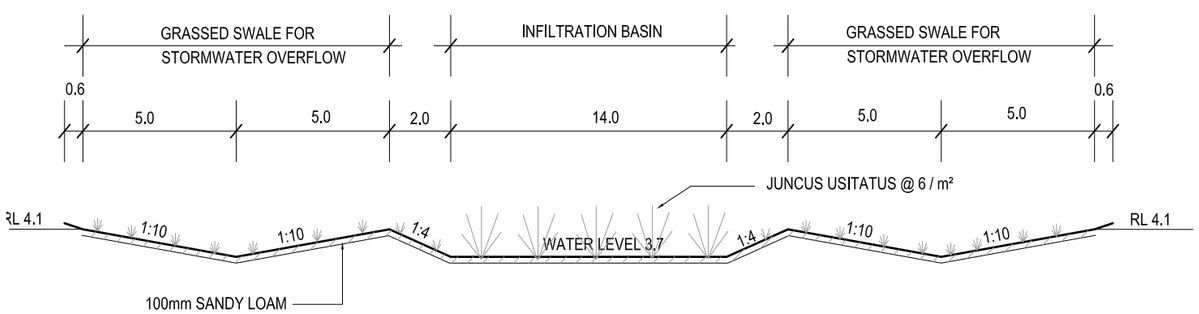

SECTION C-C

NOT TO SCALE

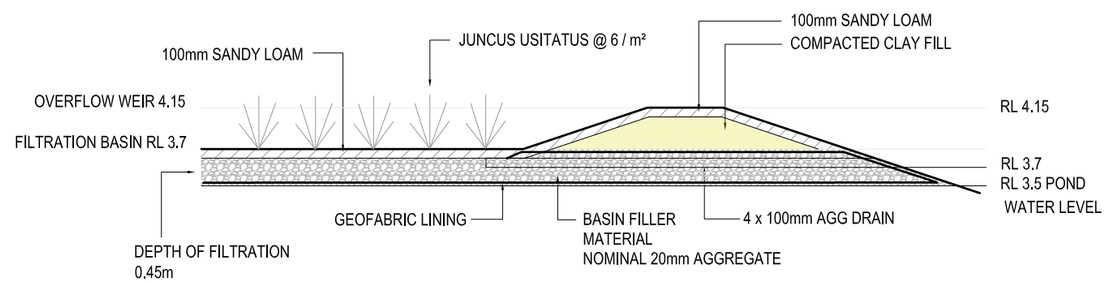

SECTION D-D INFILTRATION BASIN (TYPICAL)

KING + CAMPBELL with craig teasdell architect

1st Floor, Colonial Arcade
25-27 Hay Street
Port Macquarie NSW 2444

PO Box 243
Port Macquarie 2444

T: 02 6586 2555
F: 02 6583 4064

E: info@kingcampbell.com.au

Rev	Date	Description
A	13.07.06	Issued for Approval

Scale AS SHOWN Datum AHD

Caution: The stated scale of this drawing may have been altered by copying or other means. The scale should be verified prior to using the drawing to derive measurements.

© Copyright King & Campbell Pty Ltd

Project Number	14777
Drawing Number	14777SQCD.DWG
DA Number	
Drawn	AB
Checked	PJR
Date Created	JUNE 2006

Drawing Title: STORMWATER QUALITY CONTROL DETAILS INFILTRATION BASIN

Project: LOT 124 DP 1097510 AND LOT 22 DP 1071657 SEASCAPE GROVE SOUTH WEST ROCKS

Client: WALDEL PARK PTY LTD

Sheet 17 of 18 Rev A