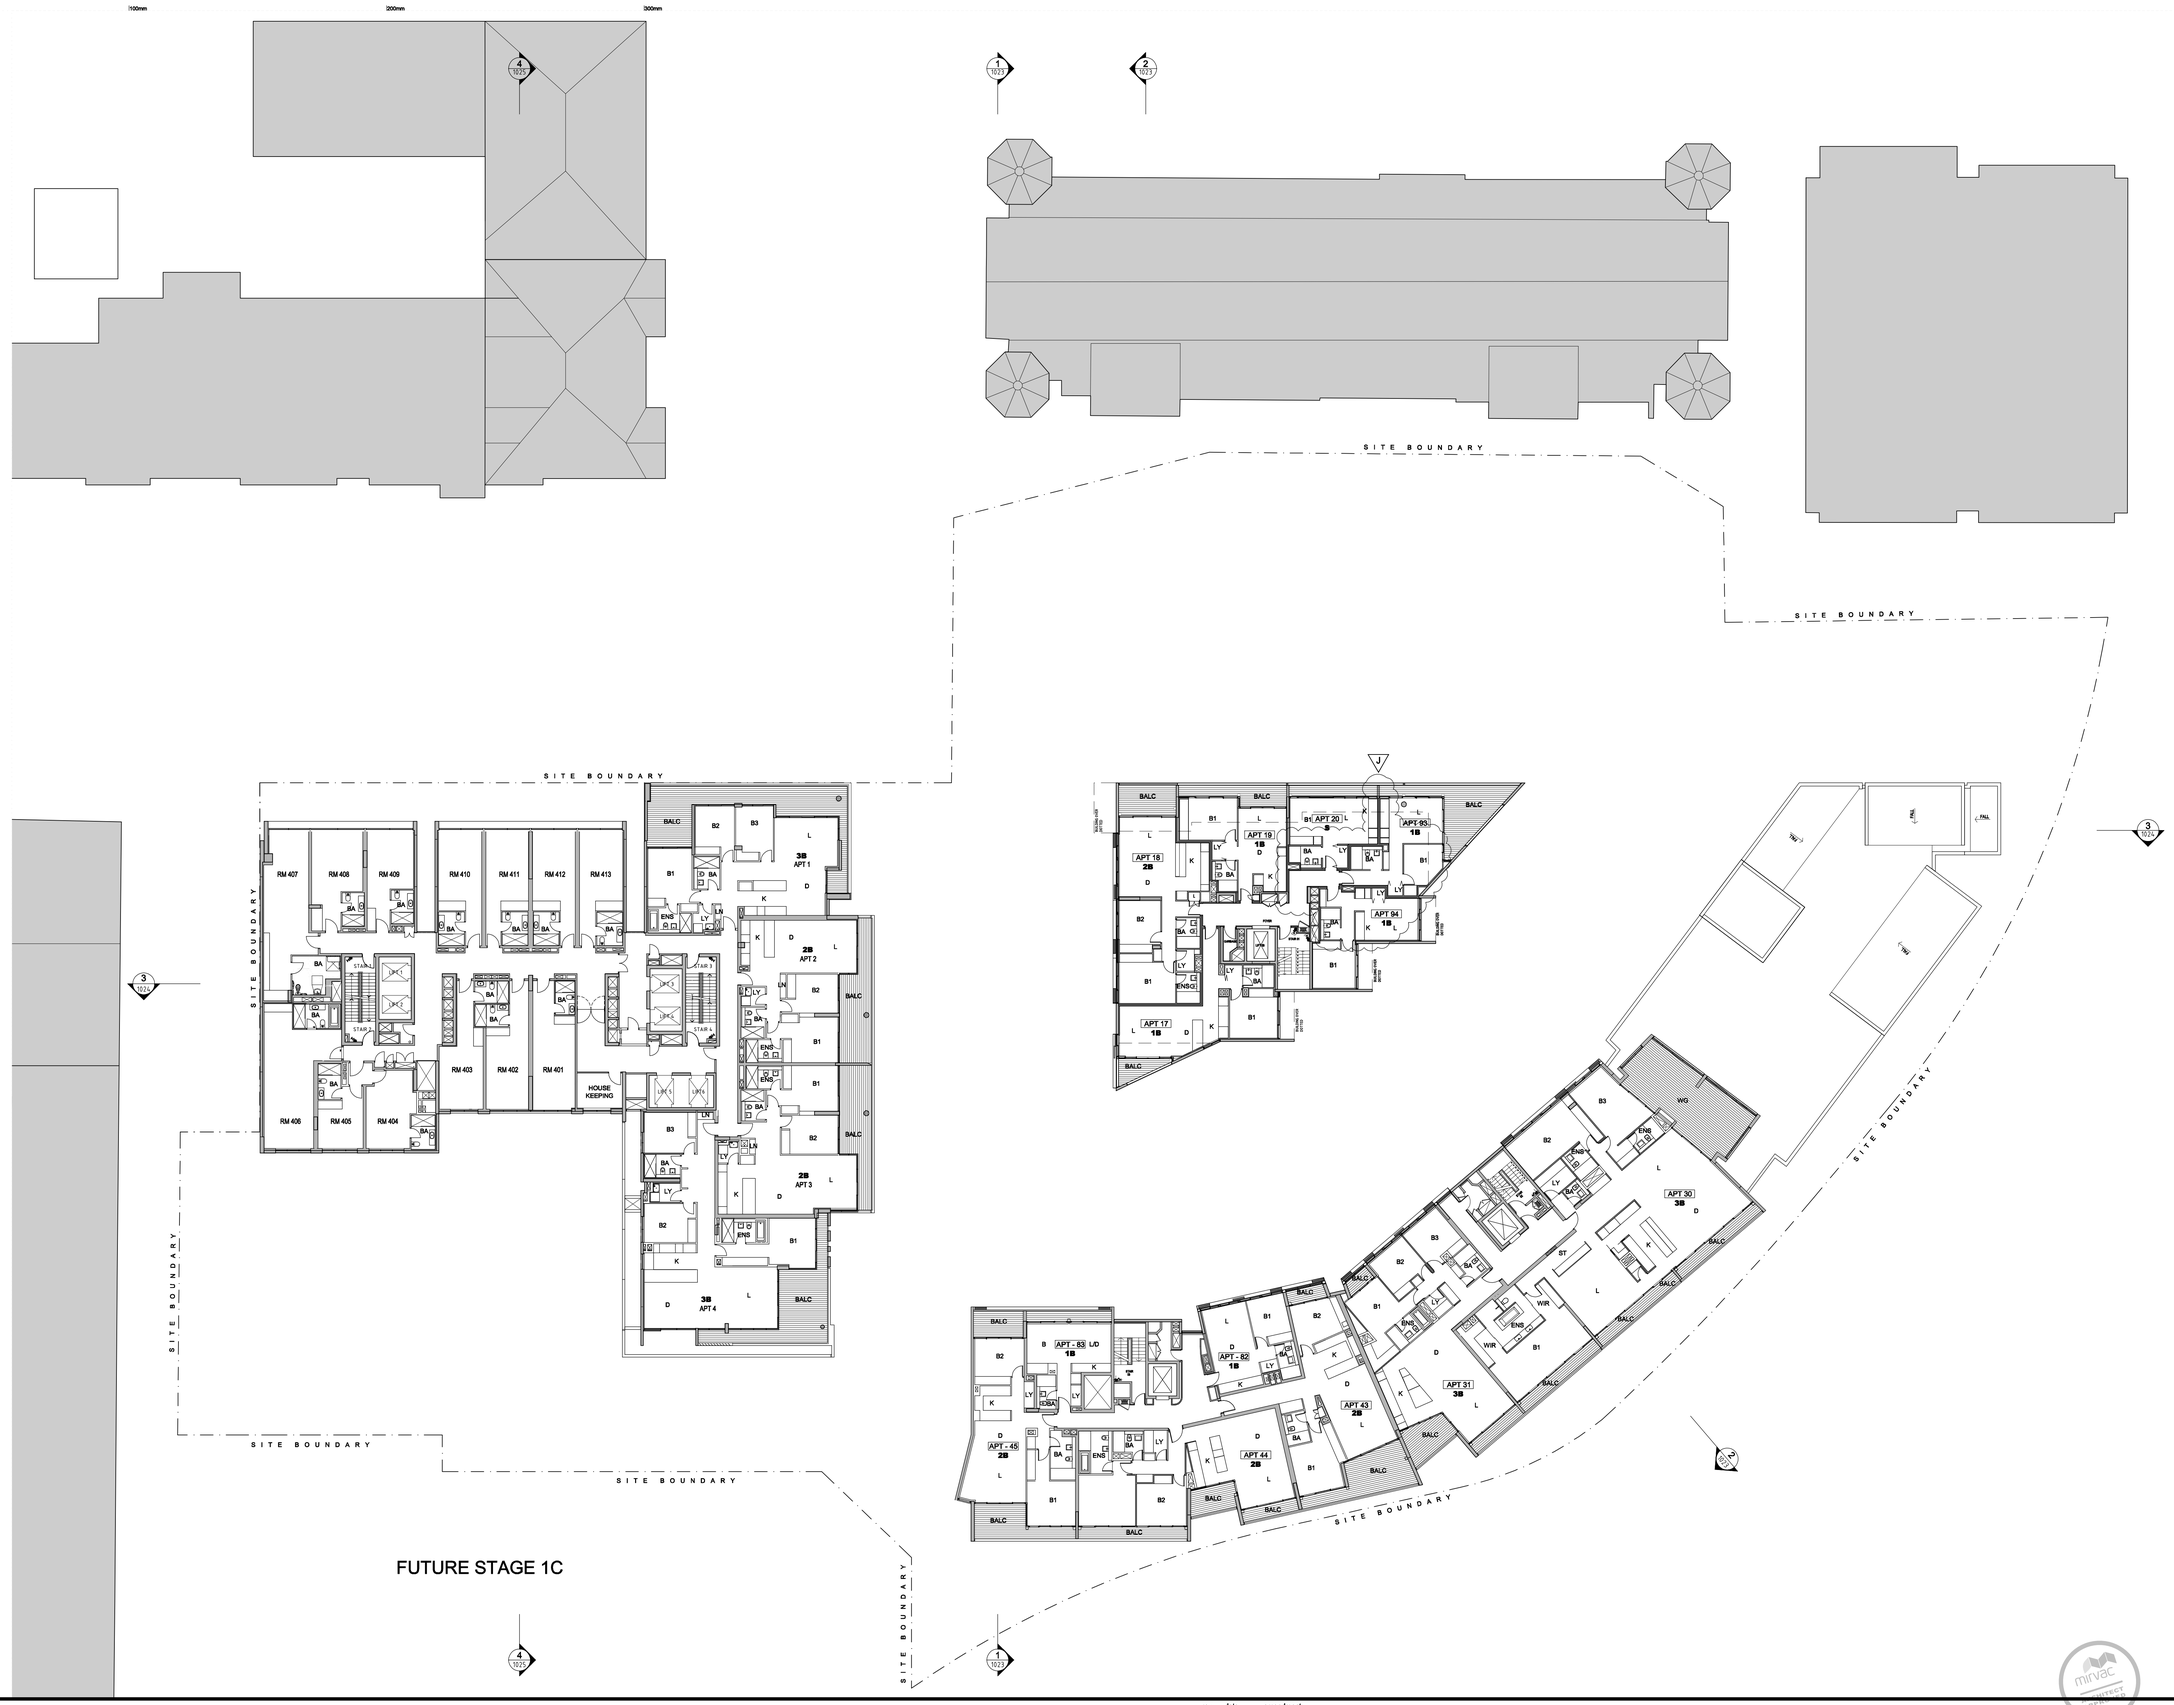

architects in collaboration:

Mirvac Design
architects
planners
interior designers

Level 28, 60 Margaret St.
Sydney, NSW, 2000
tel. 02 9080 8000
fax. 02 9080 8181
Mirvac Design Pty. Ltd.
ABN 78 003 389 153

mirvac

Tzannes Associates ARCHITECTURE URBAN DESIGN

63 Myrtle Street
Chippendale NSW 2008
Sydney Australia
T +61 2 9319 3744
F +61 2 9698 1170
tzannes@tzannes.com.au

legend:

ACC	ACCESSIBLE TOILET	B1,2,3	BEDROOM 1, 2, 3	CP	CONRETE PAVERS	EX	EXISTING	GB	GLASS BALUSTRADE	M	MASONRY	RC	REINFORCED CONCRETE	STP	STEEL PLATE
AD	ALUMINIUM FRAMED DOORS	BA	BATHROOM	CR	CEMENT RENDER	EXH	EXHAUST	GLV	GLASS LOUVRES	MBX	METER BOX	RL	RELATIVE LEVEL	SWM	SWITCH BOARD
AHD	AUSTRALIAN HEIGHT DATUM	BALC	BALCONY	CS	CONCRETE SPIRIT	F	FAMILY ROOM	GM	GAS METER	MC	METAL CLADDING	RW	RETAINING WALL	T	TERRACE
AL	ALUMINIUM	BDY	BOUNDARY	D	DINING ROOM	FCL	FINISHED CEILING LEVEL	GR	GRAVEL	MF	METAL FENCE	S	STUDY	TYP	TYPICAL
ALS	ALUMINIUM FRAMED SHUTTERS	BF	BRICK FACING	DB	DISTRIBUTION BOARD	FFL	FINISHED FLOOR LEVEL	GW	GREEN WALL	MG	METAL GATE	SC	STEEL COLUMN	WG	WINTER GARDEN
ALV	ALUMINIUM LOUVRES	CA	CANOPY	DP	DOWNPIPE	FG	FIXED GLAZING - CLEAR	HR	HAND RAIL	MGR	METAL GRILLE	SF	STONE FINISH		- SEMI ENCLOSED
APT	APARTMENT	CC	CONCRETE COLUMN	EDB	ELECTRICAL DISTRIBUTION BOARD	FGD	FRAMELESS GLASS DOORS	K	KITCHEN	MIN	MINIMUM	SL	SUN LOUVRES		
AW	ALUMINIUM FRAMED WINDOWS	COM	COMMUNICATIONS CUPBOARD	EMT	EASEMENT	FH	FIRE HYDRANT	L	LIVING ROOM	PC	PAINTED CONCRETE	SSF	STAINLESS STEEL FASCIA		
B	BEDROOMS - NUMBER OF	CON	CONCRETE FINISH	ENS	ENSUITE	FHR	FIRE HOSE REEL	LY	LAUNDRY	PM	PAINTED MASONRY	SSL	STRUCTURAL SLAB LEVEL		

rev:	date:	amendment:
A	21.11.07	ISSUED TO PLANNING WORKSHOP
B	27.11.07	ISSUED TO PLANNING WORKSHOP
C	03.12.07	ISSUED FOR BASIX ASSESSMENT
D	10.12.07	ISSUED FOR DESIGN INTEGRITY PANEL
E	13.12.07	ISSUED FOR PROJECT APPLICATION SUBMISSION
F	07.05.08	ISSUED FOR PREFERRED PROJECT APPLICATION SUBMISSION
G	08.08.08	ISSUED FOR BASIX
H	13.08.08	ISSUED FOR MODIFICATION OF CONSENT
I	30.03.09	ISSUED FOR MODIFICATION OF CONSENT
J	28.08.09	ISSUED FOR MODIFICATION OF CONSENT NO.3

project:

THE ROYAL NEWCASTLE

Copyright of the design and other information shown here is owned by Mirvac Design pty. ltd. Reproduction or use of the design by any party for any purpose is expressly forbidden without the written permission of Mirvac Design pty. ltd.

title:

PLAN - BUILDING 1 - LEVEL 5
BUILDING 2 - LEVEL 5
BUILDING 3 - LEVEL 4
STAGES 1A & 1B

drawn:
approved:

job no: 4.005 date: NOV 2007 scale @ B1: 1:200

lot no: 500 drawing no: PA1008 rev: J

4000/400500-cumminsd.500-PA1008(J)- 26/Aug/2009- 05:12:12 PM

Signed: CUMMINSD: Approved 26/08/2009 5:14:46 PM