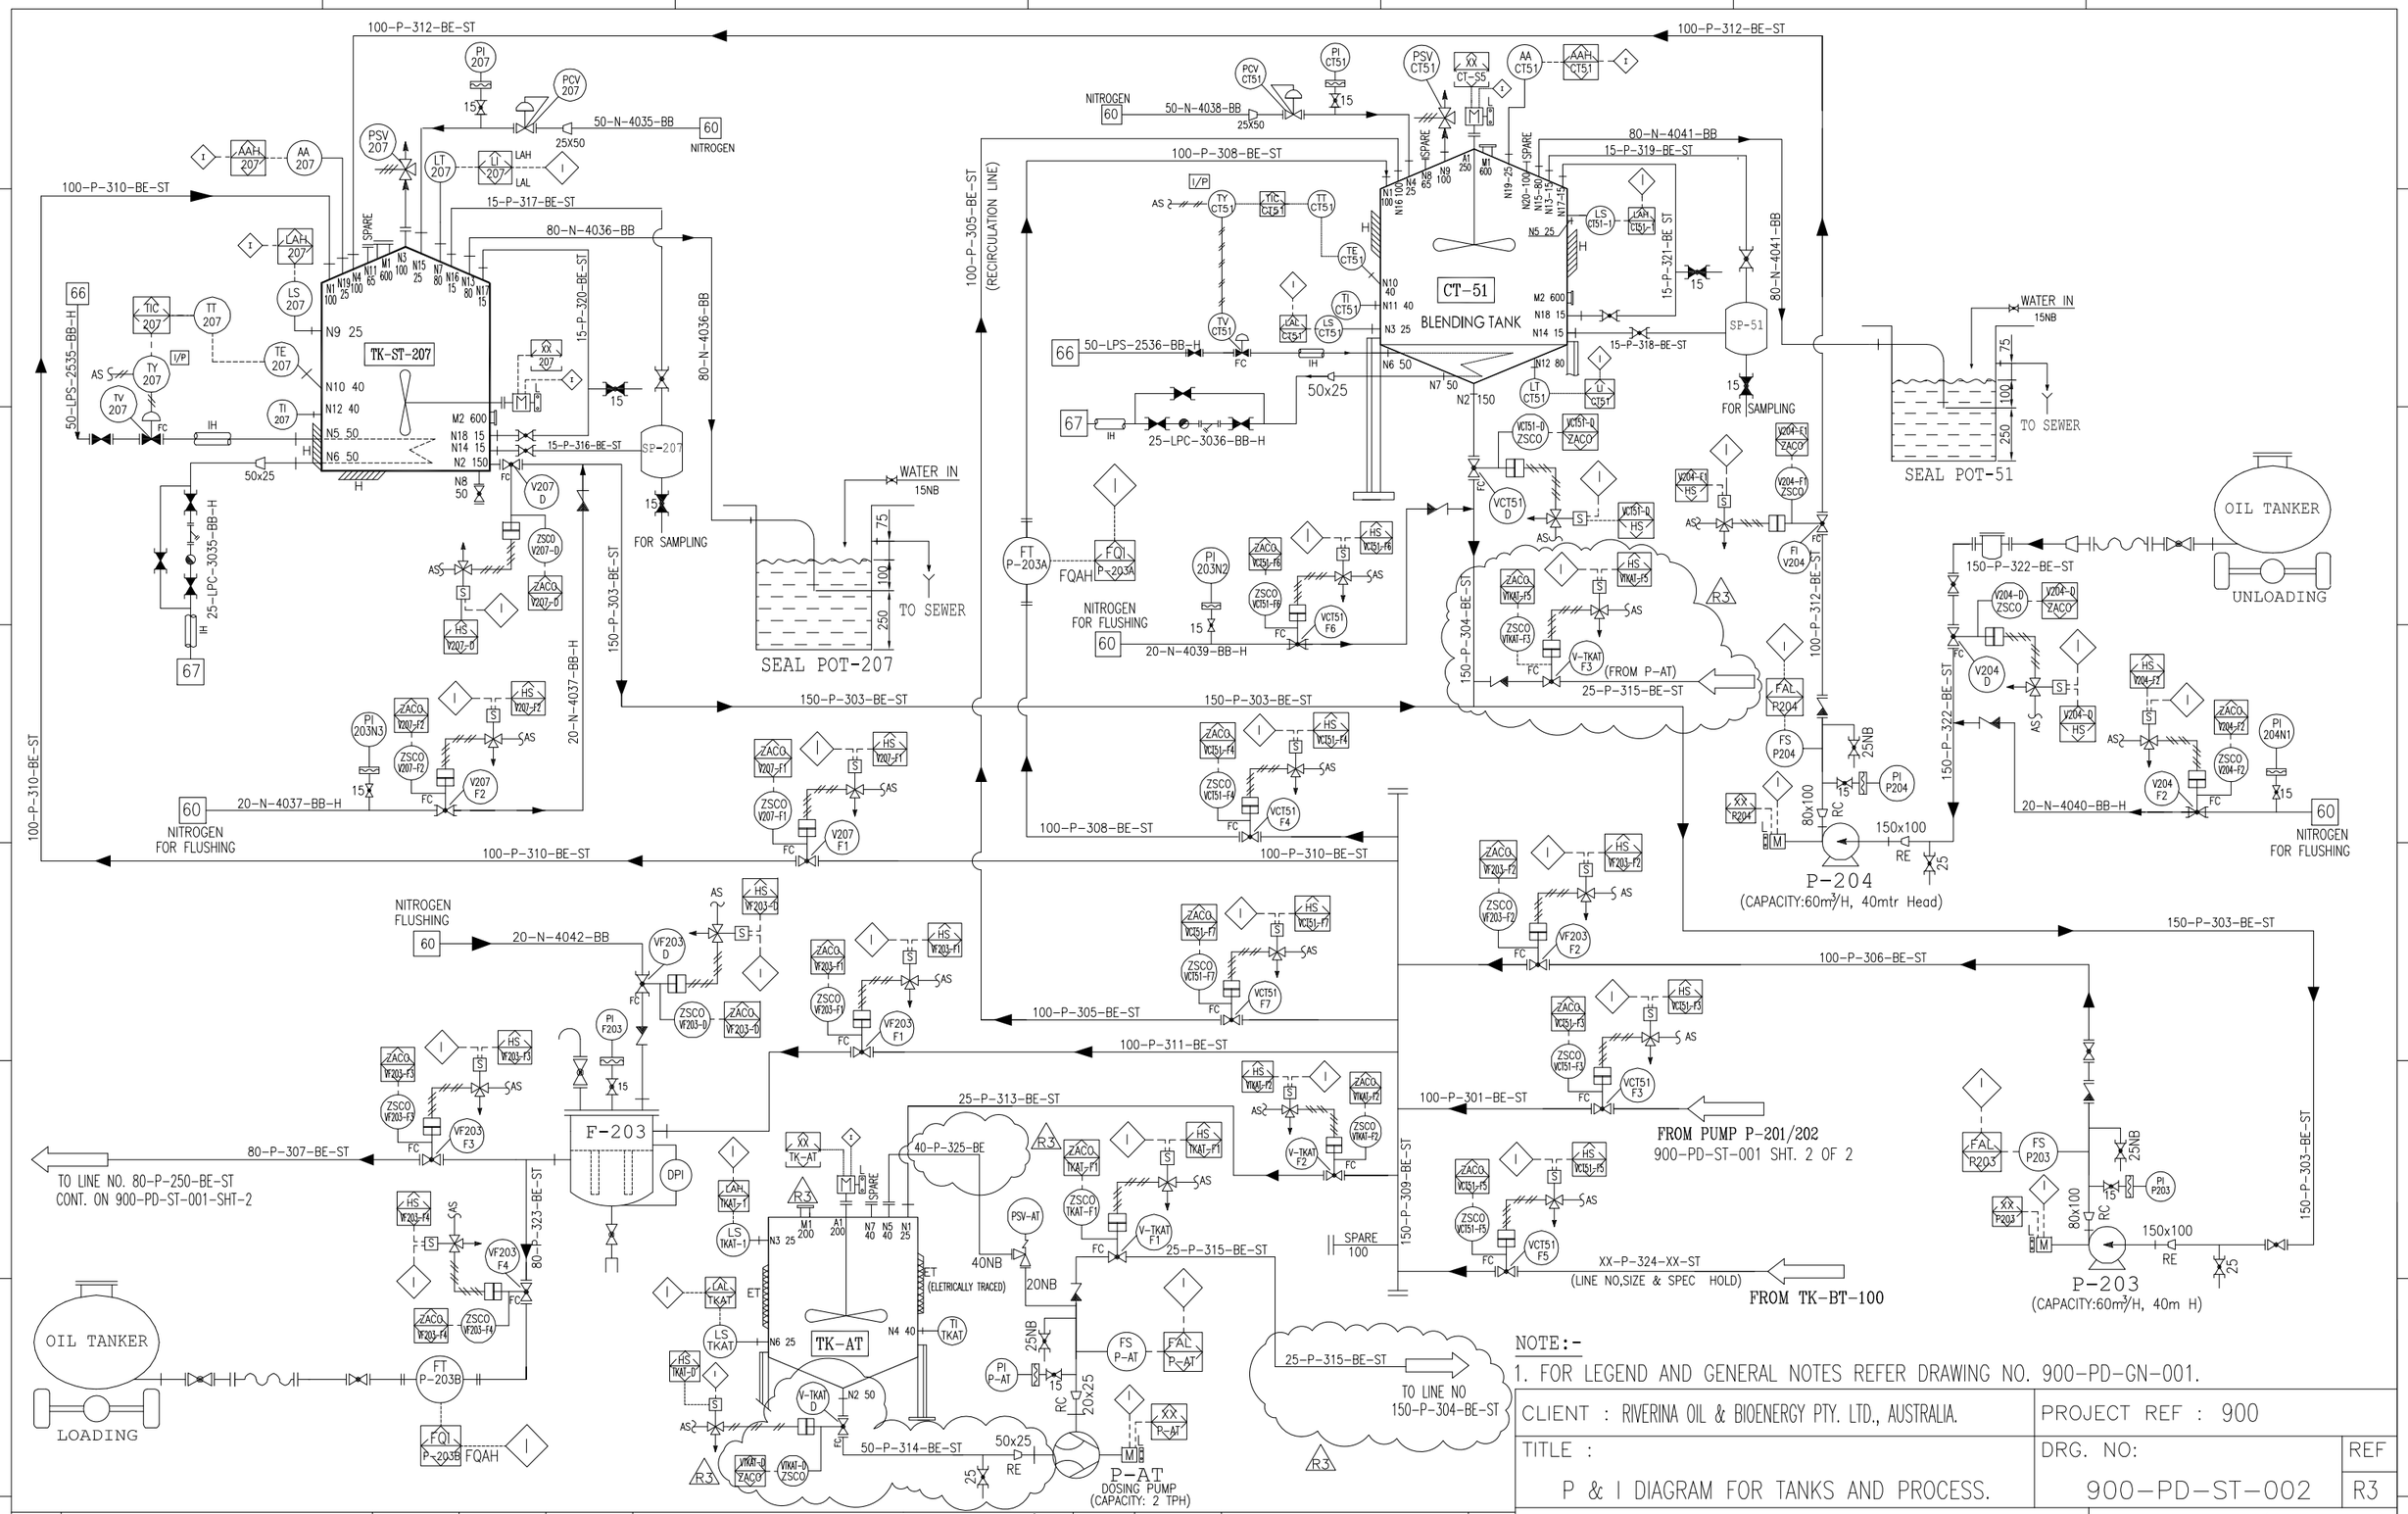

NOTE:-

1. FOR LEGEND AND GENERAL NOTES REFER DRAWING NO. 900-PD-GN-001.

		A.N/09 10 2018	M.S.K/09 10 2018	H.K.T/09 10 2018	DRG. REVISED AND MARKED AS R3	R3		
		A.N/04 10 2018	M.S.K/04 10 2018	H.K.T/04 10 2018	DRG. REVISED AND MARKED AS R2	R2		
		A.N/01 10 2018	M.S.K/01 10 2018	H.K.T/01 10 2018	MODIFIED AS PER DISCUSS	R1		
		A.N/14 09 2018	M.S.K/14 09 2018	H.K.T/14 09 2018	FOR APPROVAL	R0	H.K.T/14 09 2018	FOR APPROVAL	0
NO	REFERENCE DRAWING	DRAWN BY & DATE	CHECKED BY & DATE	APP/AUTH BY & DATE	REVISION	REV	APP/AUTH BY & DATE	STATUS	

CLIENT : RIVERINA OIL & BIOENERGY PTY. LTD., AUSTRALIA.

PROJECT REF : 900

TITLE : P & I DIAGRAM FOR TANKS AND PROCESS.

DRG. NO: 900-PD-ST-002 REF R3

ARIAN ENGINEERING PRIVATE LIMITED
224, AAKANSHA, PLOT NO:2, ZONE-I, M.P.NAGAR
BHOPAL - 462011 (M.P) INDIA. TEL ; 91 755 4274796.

WE RESERVE THE OWNERSHIP UNDER THE LAW OF THIS DRAWING WITH PROHIBITION OF EVEN PARTIAL REPRODUCTION AND TO MAKE IT KNOWN TO THIRD PERSON WITHOUT OUR WRITTERN AUTHOURISATION.

SHEET SIZE : A3 {420 X 297}

SCALE NTS	DRN	A.N
	CKD	HKT
	APPD.	H.K.T
DATE	14/09/2018	