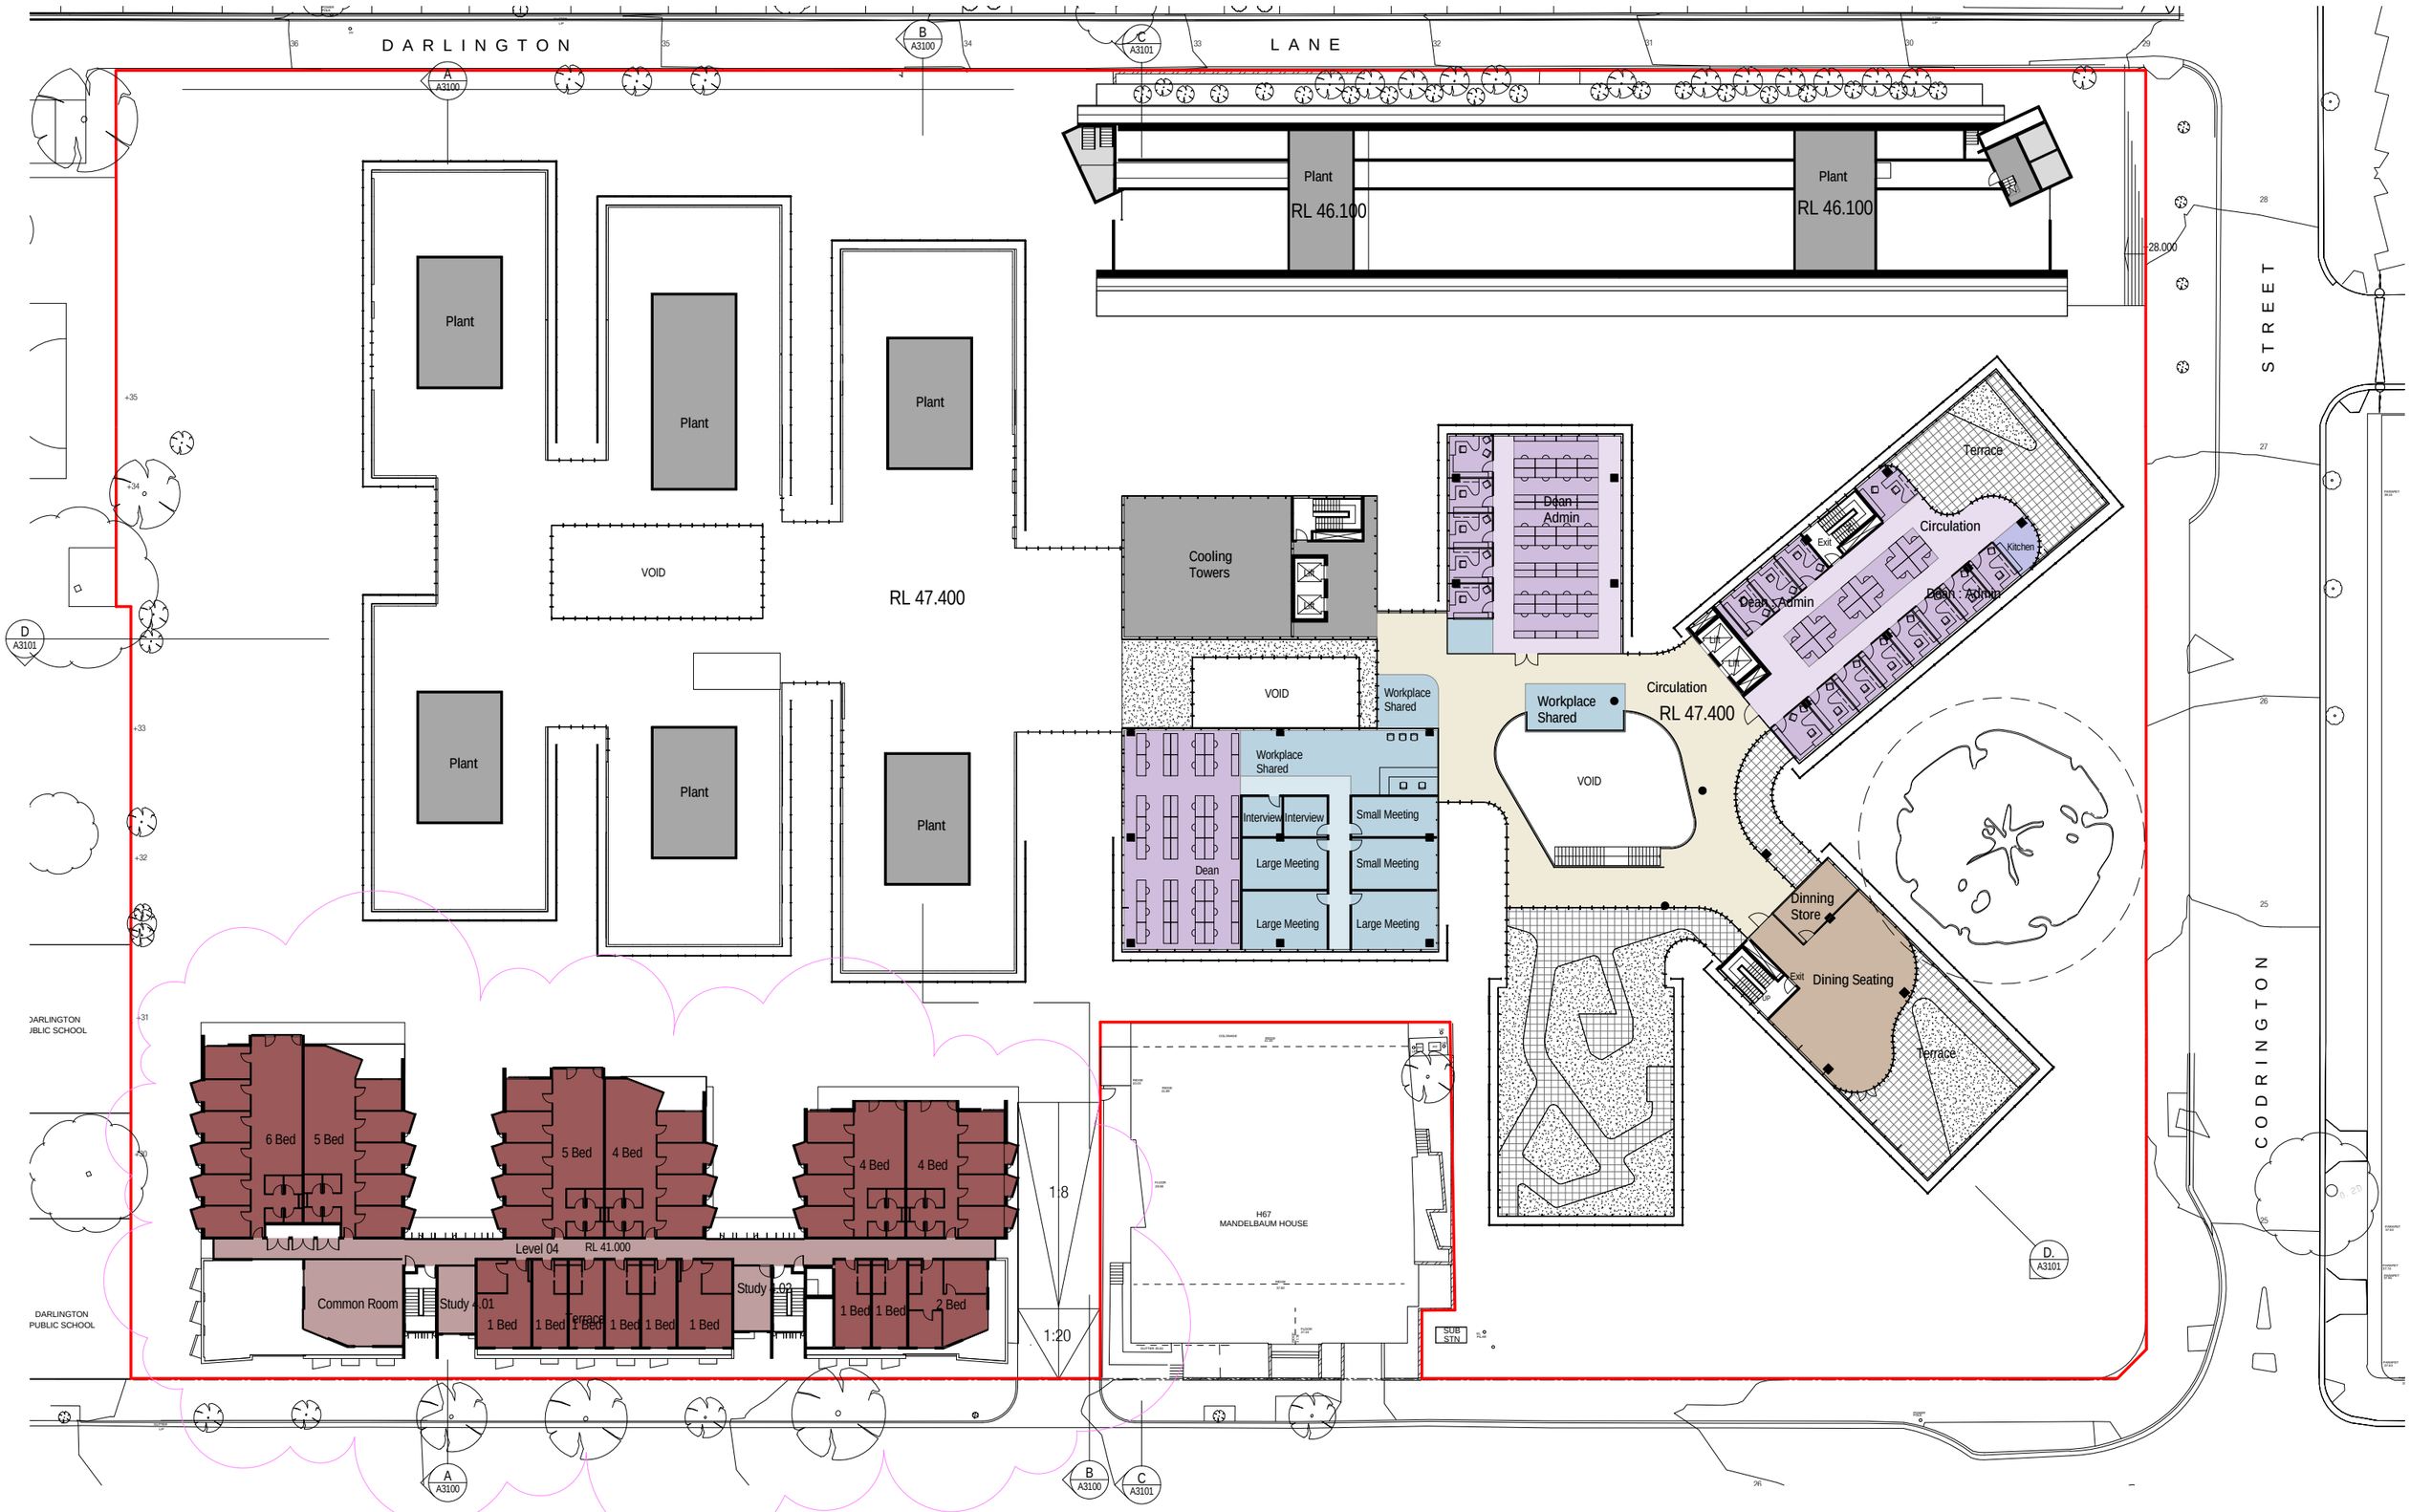

Copyright
WOODS BAGOT

Notes
CONTRACTOR MUST VERIFY ALL DIMENSIONS ON SITE BEFORE COMMENCING WORK OR PREPARING WORKSHOP DRAWINGS. DO NOT SCALE DRAWING.

PREFERRED PROJECT REPORT

7-05-12 2:11:22 PM

Rev	Description	Date	App'd
B	PART3A Revision B	07/05/12	GS
A	PART3A PREFERRED PROJECT REPORT	13/04/12	GS

Client
THE UNIVERSITY OF SYDNEY

Project
ABERCROMBIE PRECINCT REDEVELOPMENT
ABERCROMBIE PRECINCT, DARLINGTON, NSW 2008

Drawing title
PLAN - LEVEL 04

Checked CS
Approved GS
Scale 1 : 250 @ A1 sheet size
50mm on original

WOODS BAGOT
AUSTRALIA
ASIA
MIDDLE EAST
EUROPE
NORTH AMERICA

Project number 2-20-1874
Drawing number A2207
Revision B
Status PART3A PPR