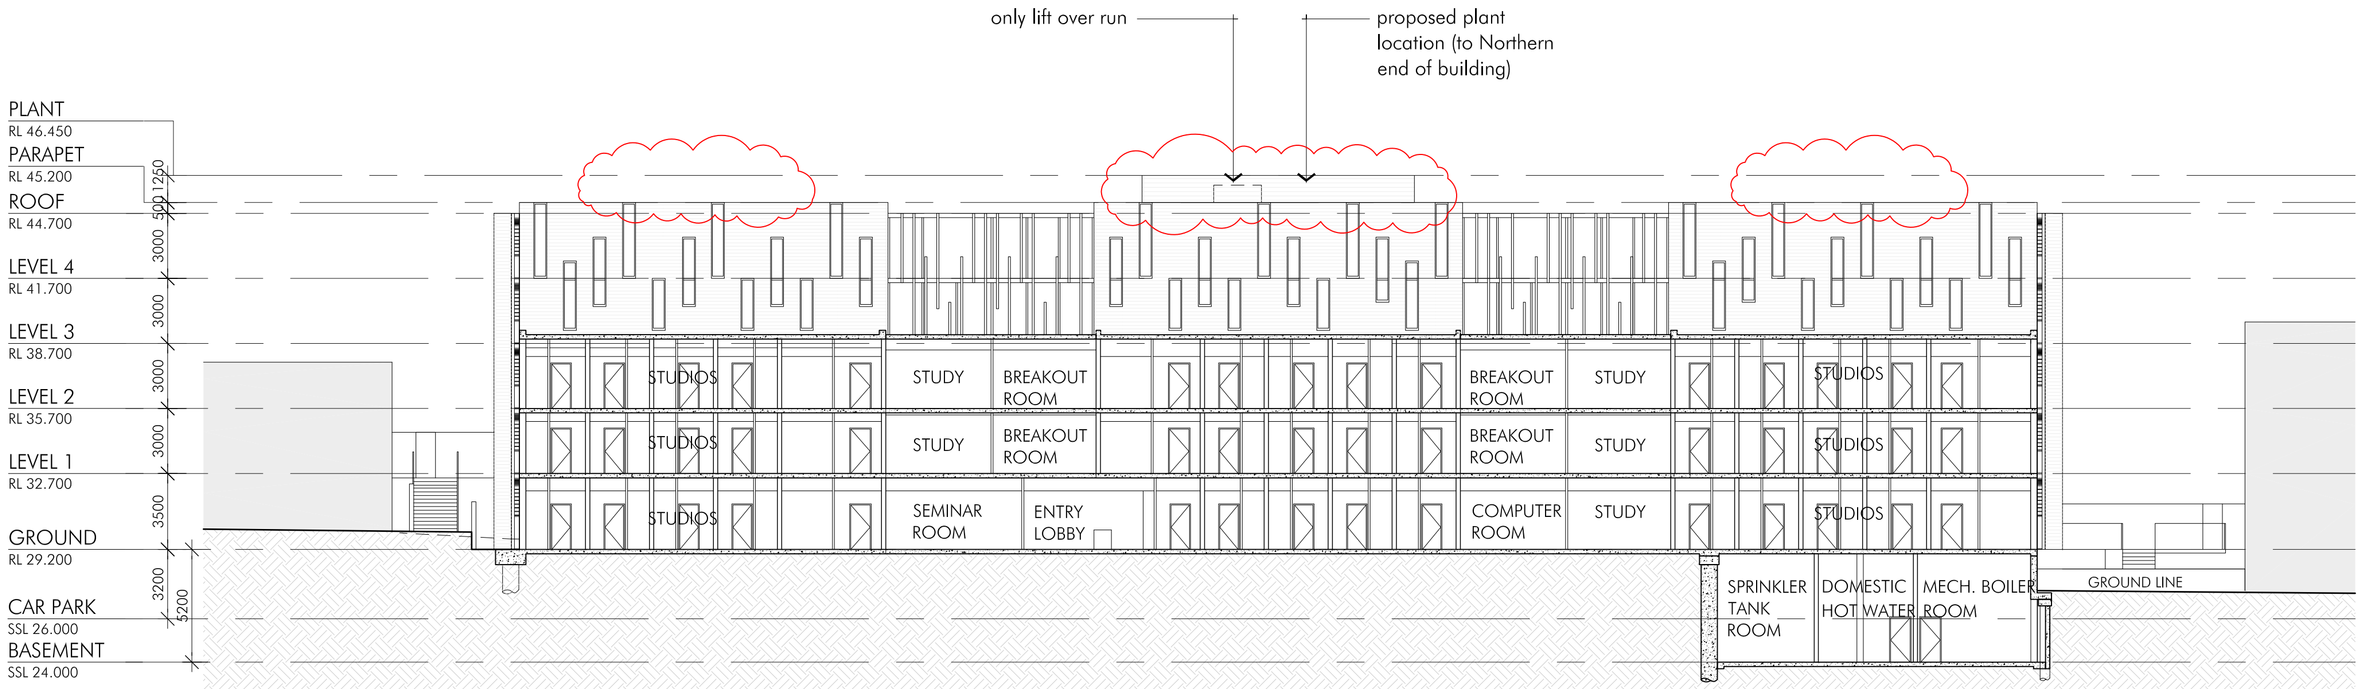

01 - SECTION A
SCALE 1:100 @ A1

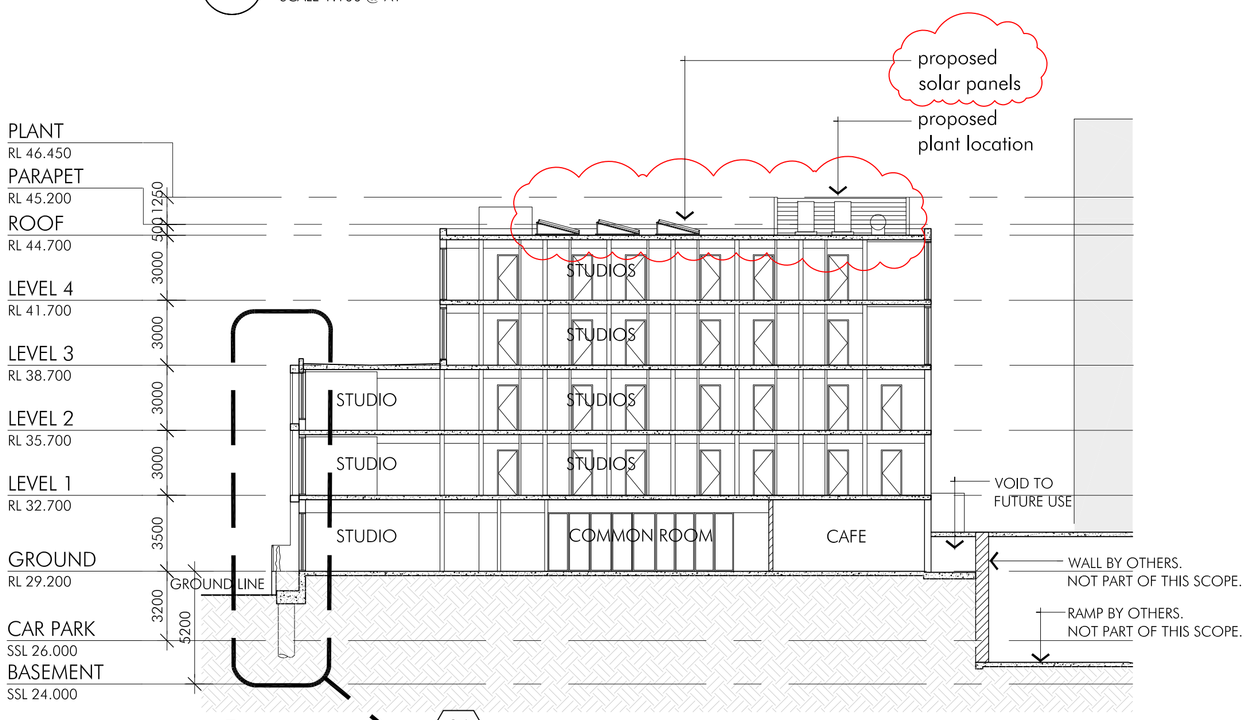

02 - SECTION B
SCALE 1:100 @ A1
04 -

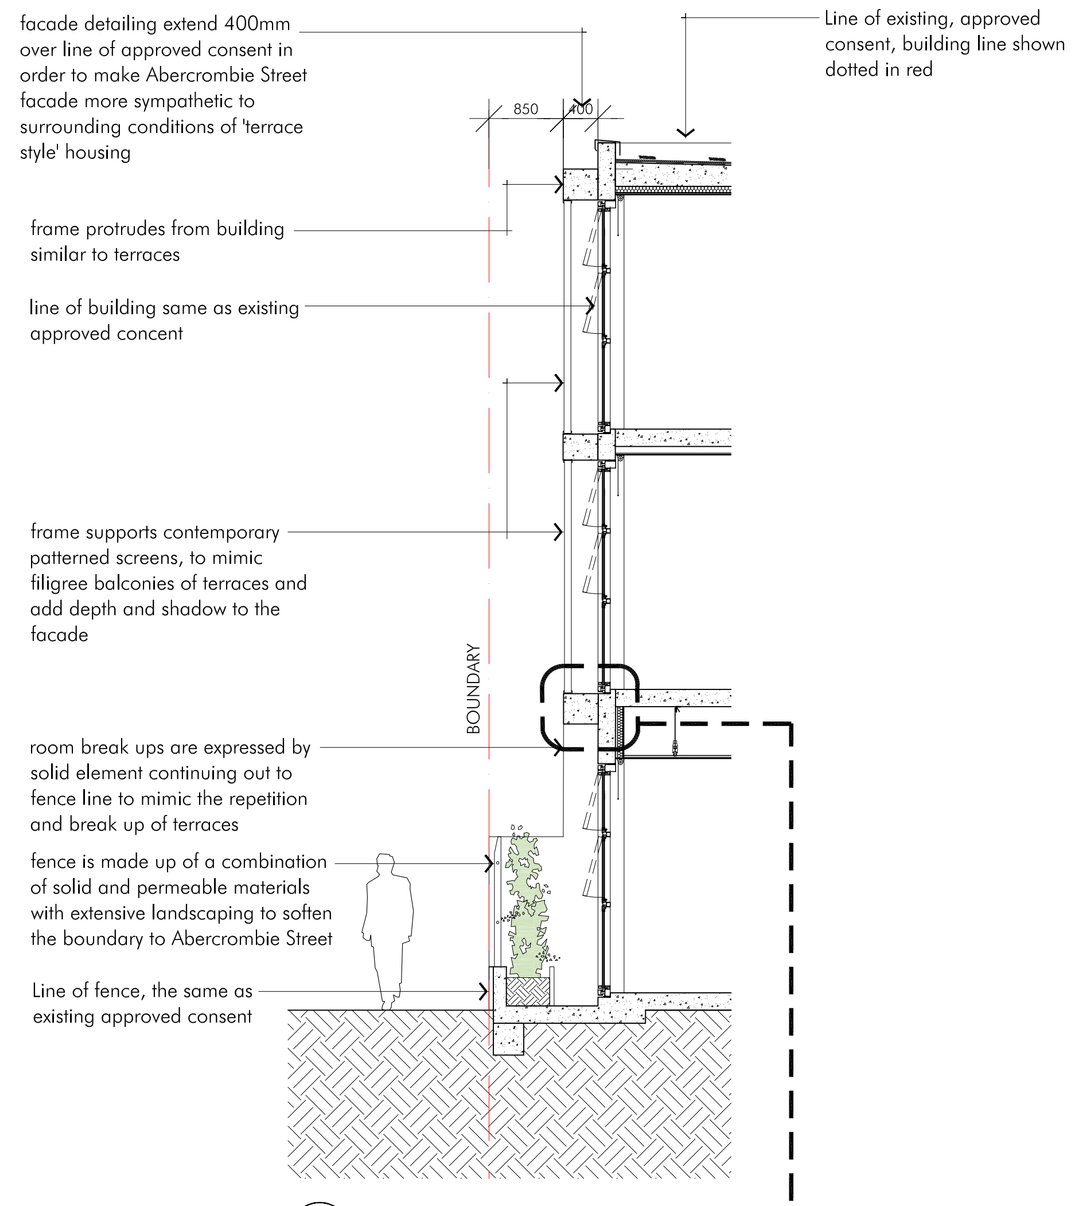

04 - SECTION DETAIL 1
SCALE 1:50 @ A1

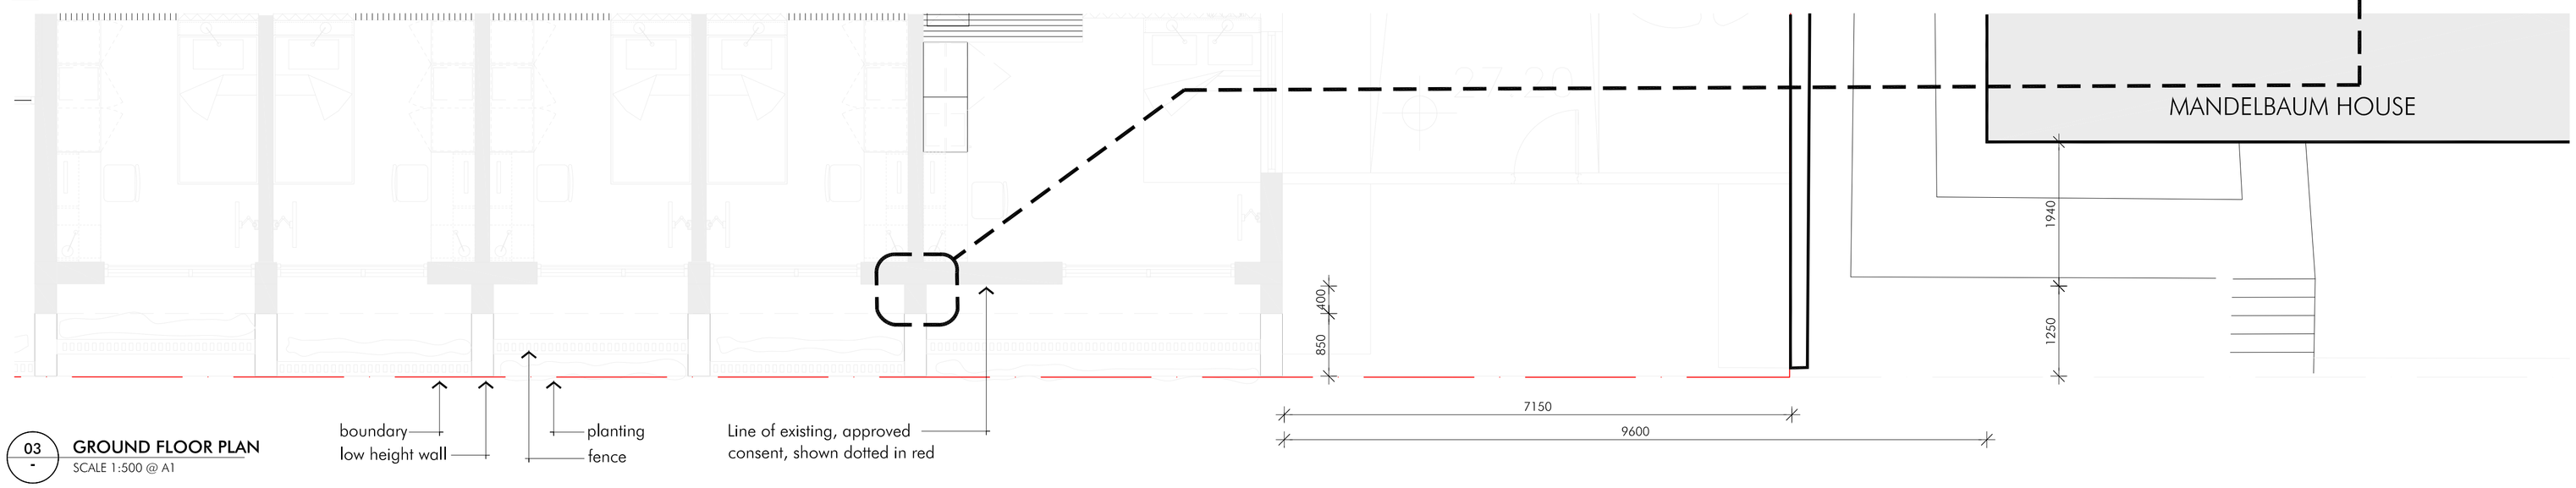

03 - GROUND FLOOR PLAN
SCALE 1:500 @ A1

Client

Project

LEGEND

BOUNDARY

LINE OF PREVIOUSLY APPROVED CONSENT

Title: Sections
Scale: 1:500/1:100/1:50@A1
Date: 03.07.2014
Number: 4001_DA07-G

0 2 4 10 20m

© copyright nettleton tribe partnership pty ltd

nettleton tribe
nettleton tribe partnership pty ltd ABN 58 161 683 122
117 willoughby road crows nest nsw 2065
t 02 9431 6431 f 02 9439 7474
e sydney@nettletontribe.com.au w nettletontribe.com.au

Jul 04, 2014 - 10:45am P:\4001\CAD\DA\2014-07-03\4001_DA07-G.dwg