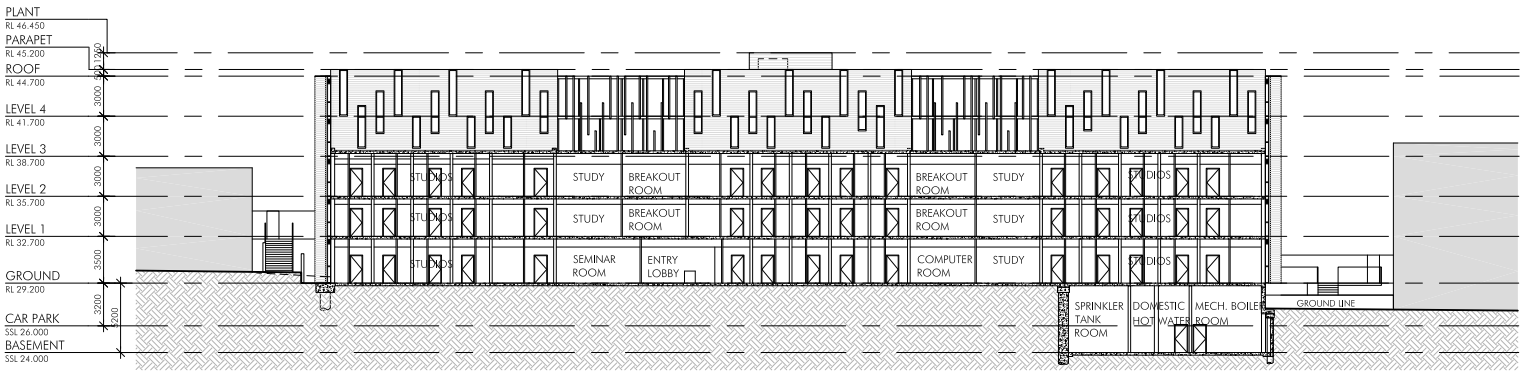

1 **SECTION A**
SCALE 1:100 @ A1

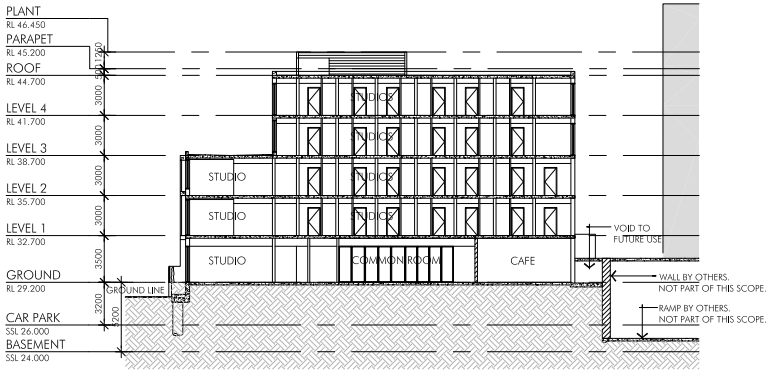

2 **SECTION B**
SCALE 1:100 @ A1

Client

Project

Title **Sections**
Scale 1:100@A1
Date 11.10.13
Number **4001_DA06-D**

0 2 4
10 20m

© copyright nettleton tribe partnership pty ltd

nettleton tribe