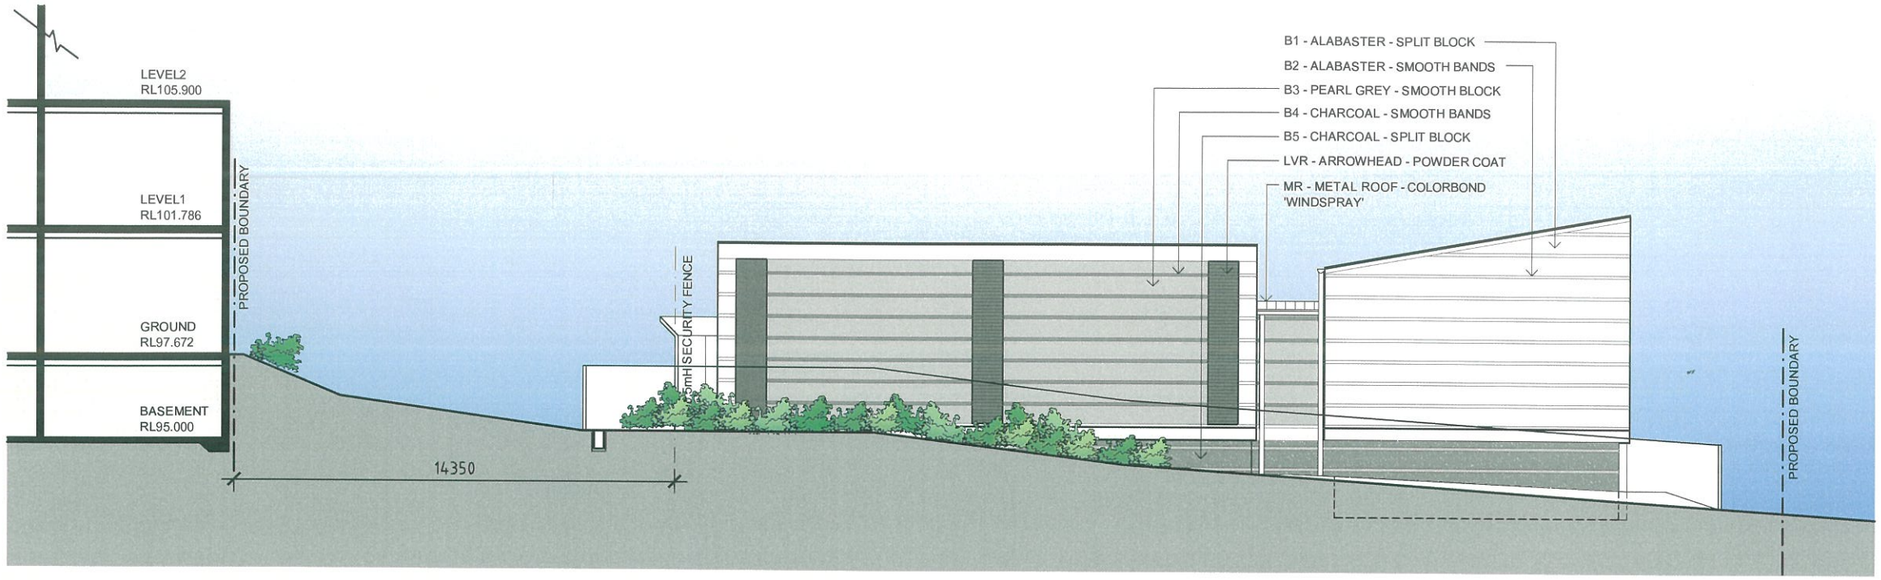

RIVATE HOSPITAL STAGE 3 — EMF EXCLUSION AREA — PROPOSED RNSH ZONE SUBSTATION SITE

EAST ELEVATION
CONTROL BUILDING

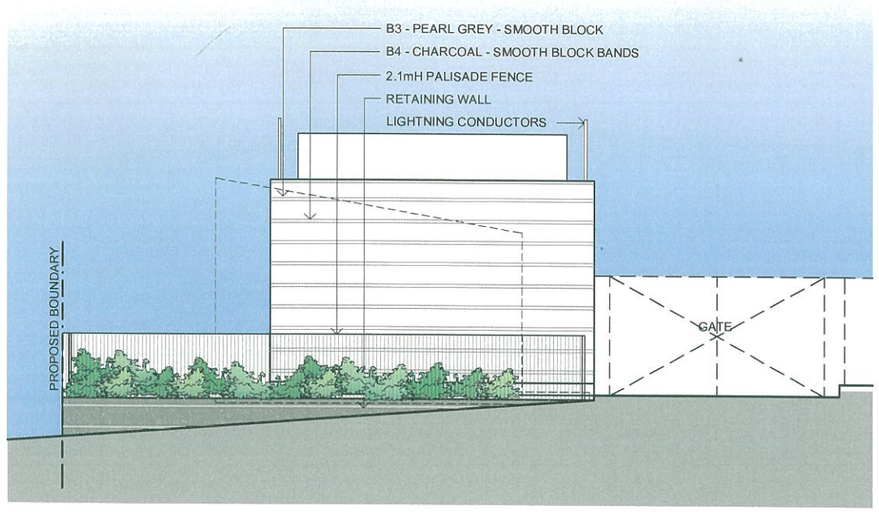

WEST ELEVATION
TRANSFORMER

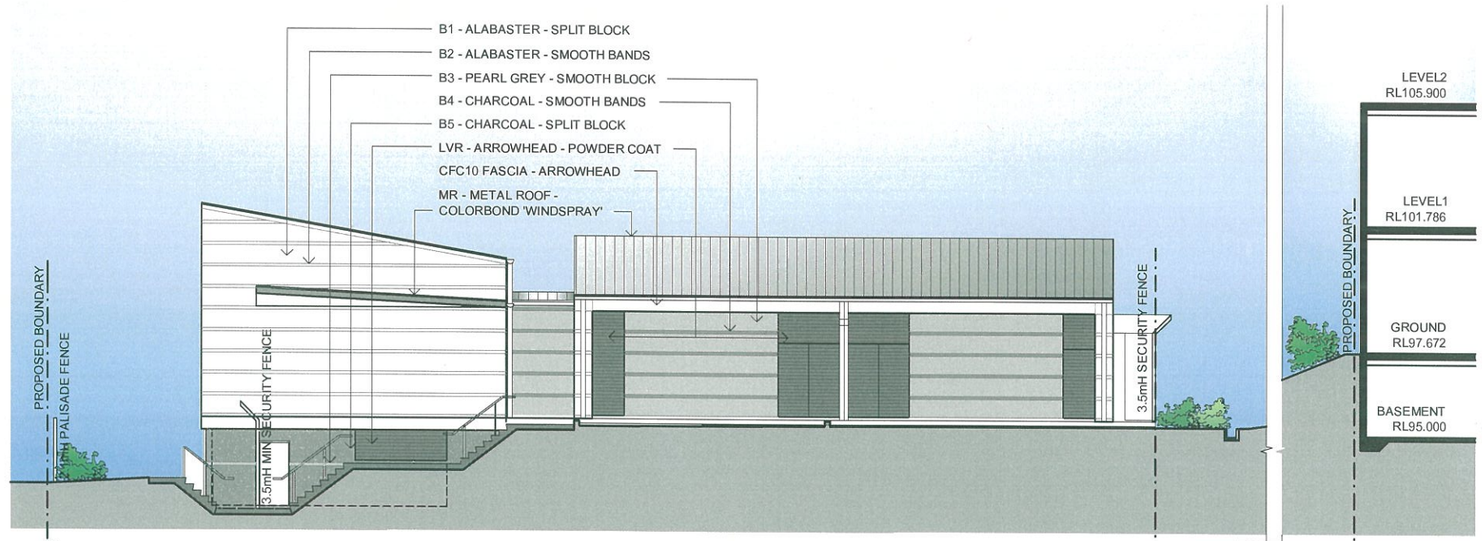

PROPOSED RNSH ZONE SUBSTATION SITE — EMF EXCLUSION AREA — RNSH STAGE 3

WEST ELEVATION
CONTROL BUILDING

Rev	Amendments	
A	CHANGE EMF EXCLUSION AREA TO BUFFER ZONE	18-07-08
B	RNSH STAGE 3 & EMF EXCLUSION AREA UPDATED	02-12-08

Architect

Brewster Murray

Architects Interiors and Urban Designers
99 York Street, Sydney NSW 2000 Australia
T+612 9299 0988 F+612 9299 0708

Client

EnergyAustralia®

DESIGN SERVICES
24 CAMPBELL ST HAYMARKET, NSW 2000
TEL; 9272 3865 FAX: 9272 6267

Project

ROYAL NORTH SHORE HOSPITAL
132/11kV ZONE SUBSTATION
RESERVE RD.
GORE HILL, NSW

Drawing

SKETCH DESIGN
ELEVATIONS 02

Scale	Date	Project No.	Drawing No.
1:200	JUN 2008	08:5001	DA07 Issue B

Verify all dimensions before commencing work. Use figured dimensions. Do not scale off drawing. This design is copyright and may not be reproduced without the written permission of the architect. 2008 ©

K:\2008 - Details\08 - 5001 - EA - RNS Hospital ZS\Drawings\02 DA\DA08-07-08-10-ELEVATIONS-1.dwg
Dec 02, 2008 - 2:40pm