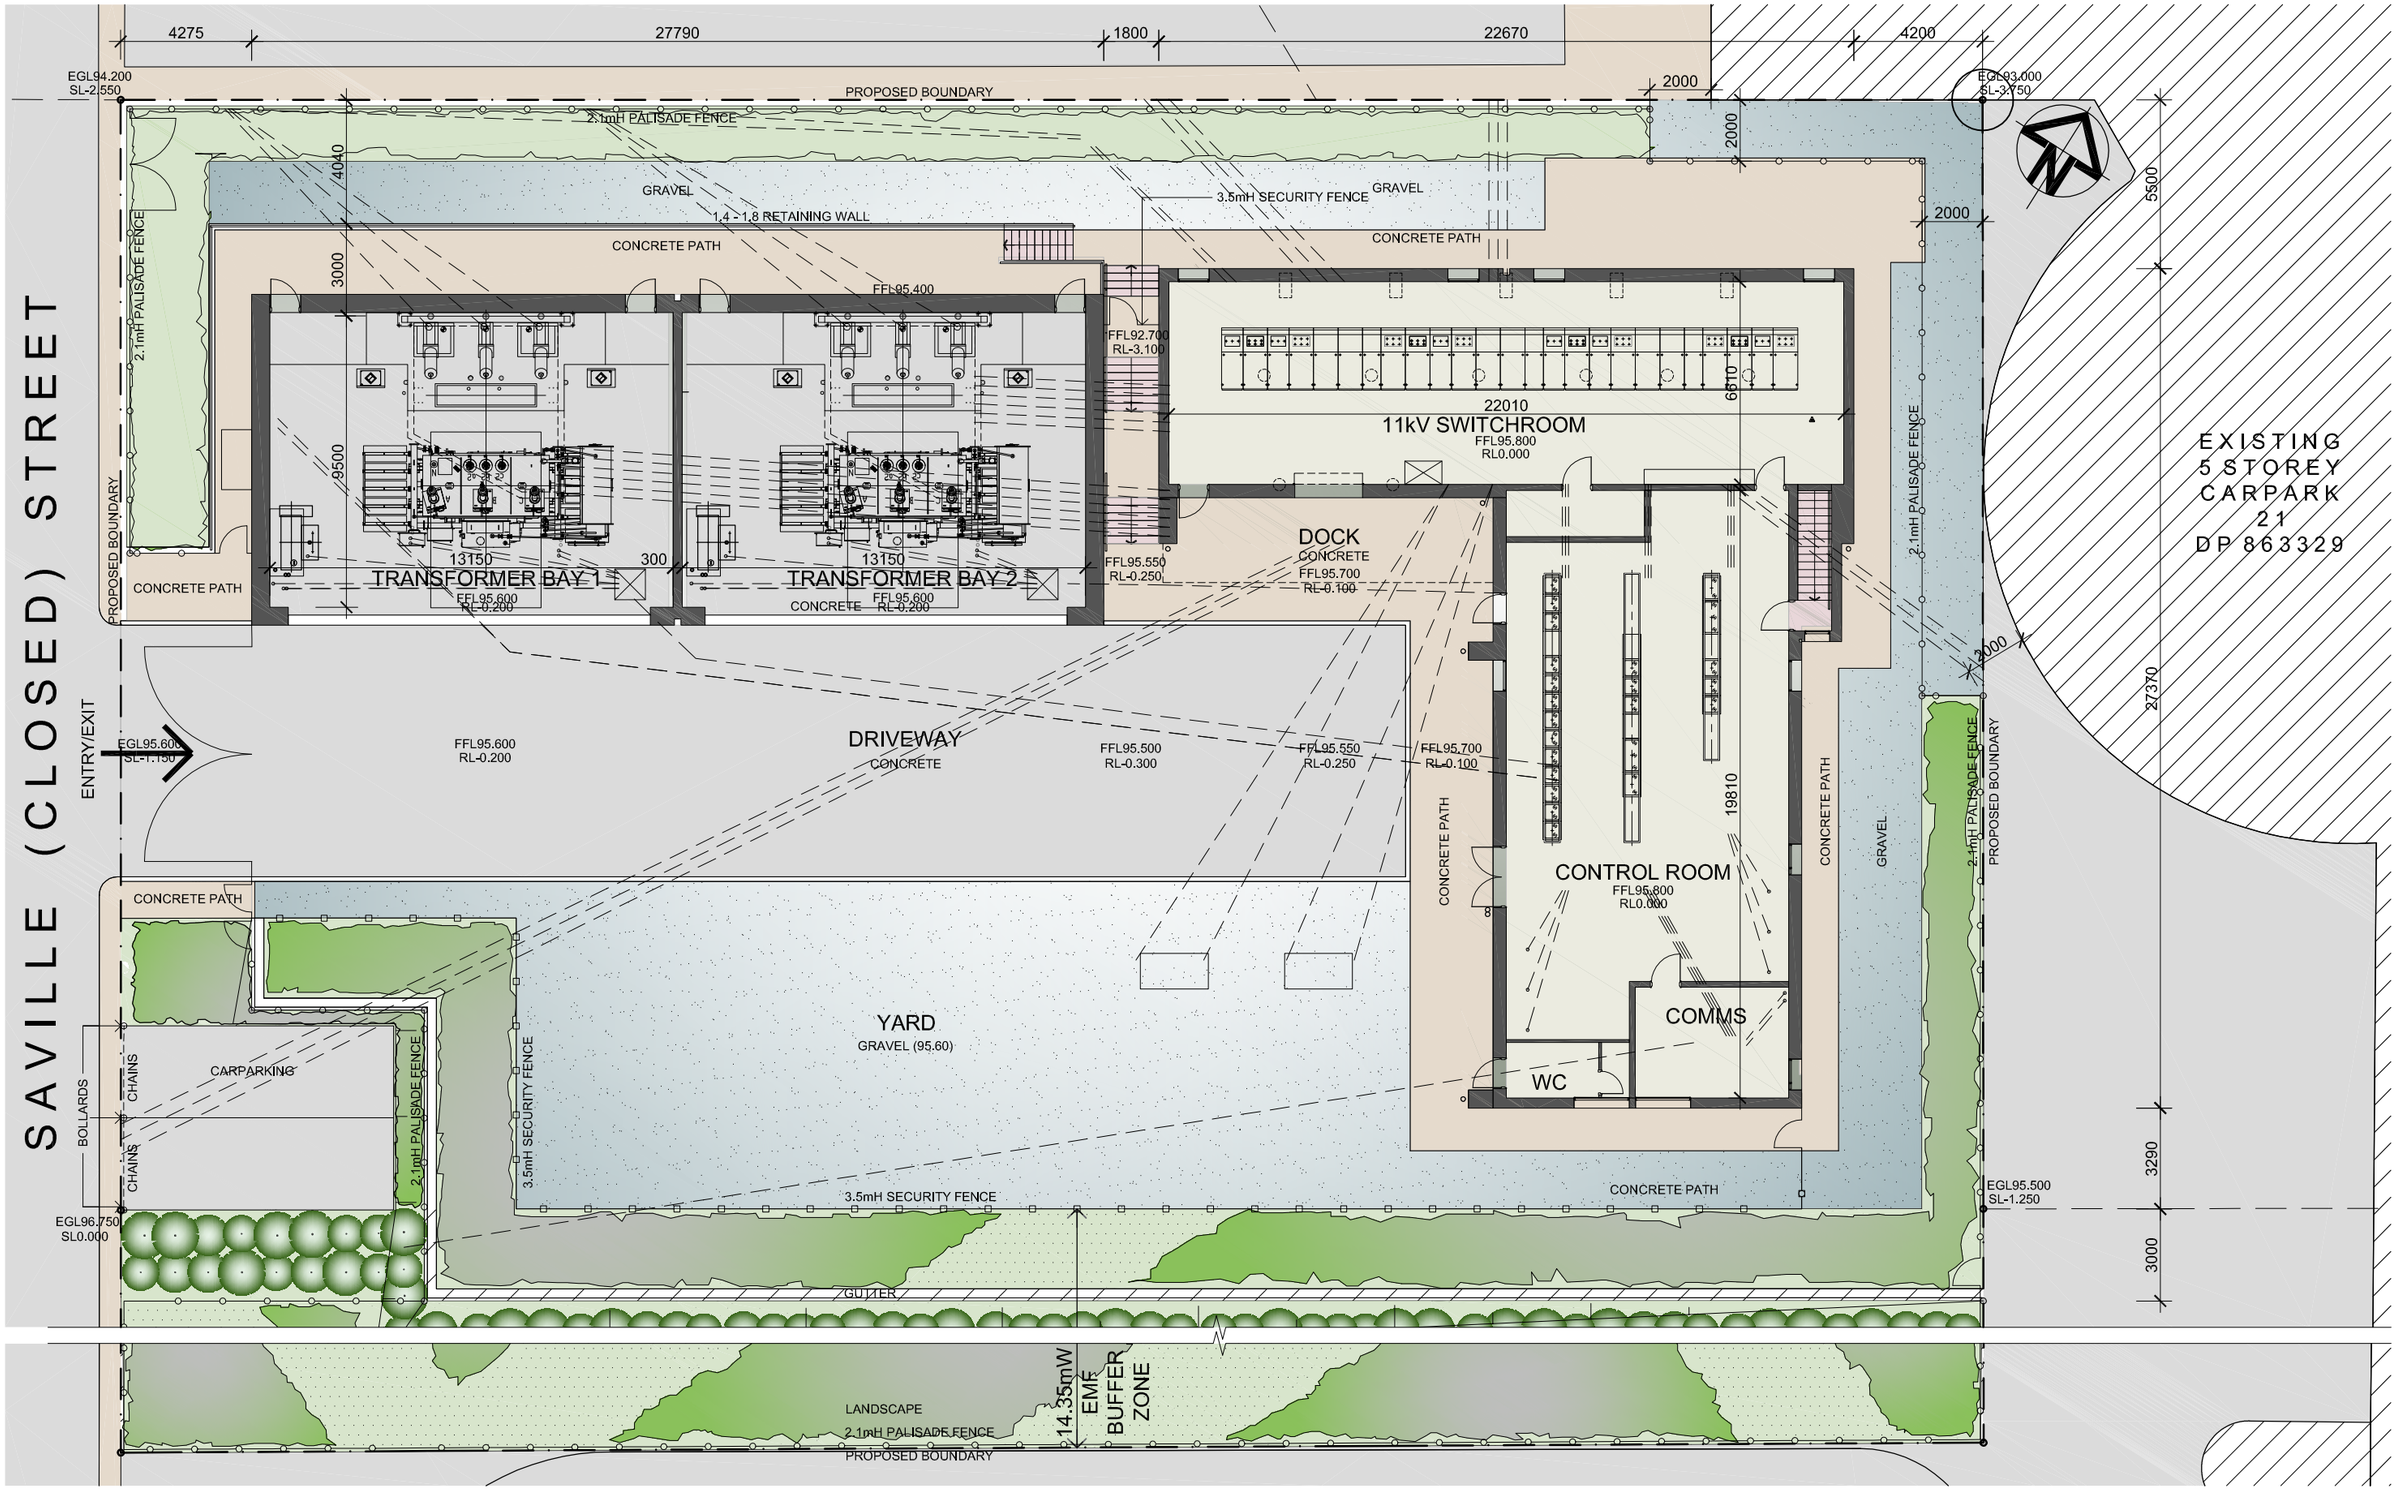

Rev	Amendments	
A	CHANGE EMF EXCLUSION AREA TO BUFFER ZONE	18-07-08
B	ISSUED FOR REVISED DA. SOUTHERN BOUNDARY AMENDED.	02-12-08
C	ISSUED FOR APPROVAL	18-02-09
D	PREFERRED PROJECT REPORT	27-02-09

Architect

Brewster Murray

Architects Interiors and Urban Designers
99 York Street, Sydney NSW 2000 Australia
T+612 9299 0988 F+612 9299 0708

Client

EnergyAustralia®

DESIGN SERVICES
24 CAMPBELL ST HAYMARKET, NSW 2000
TEL; 9272 3865 FAX: 9272 6267

Project

ROYAL NORTH SHORE HOSPITAL
132/11kV ZONE SUBSTATION
RESERVE RD.
GORE HILL, NSW

Drawing

SKETCH DESIGN
GROUND FLOOR PLAN

Scale	Date	Project No.	Drawing No.
1:200	DEC 2008	08:5001	DA05 Issue D

Verify all dimensions before commencing work. Use figured dimensions. Do not scale off drawing. This design is copyright and may not be reproduced without the written permission of the architect. 2008 ©

K:\2008 - Data\08 - 5001 - EA - RNS Hospital ZS\Drawings\02 DA\DA05-GF PLAN.DWG
Mar 03, 2009 - 11:00am