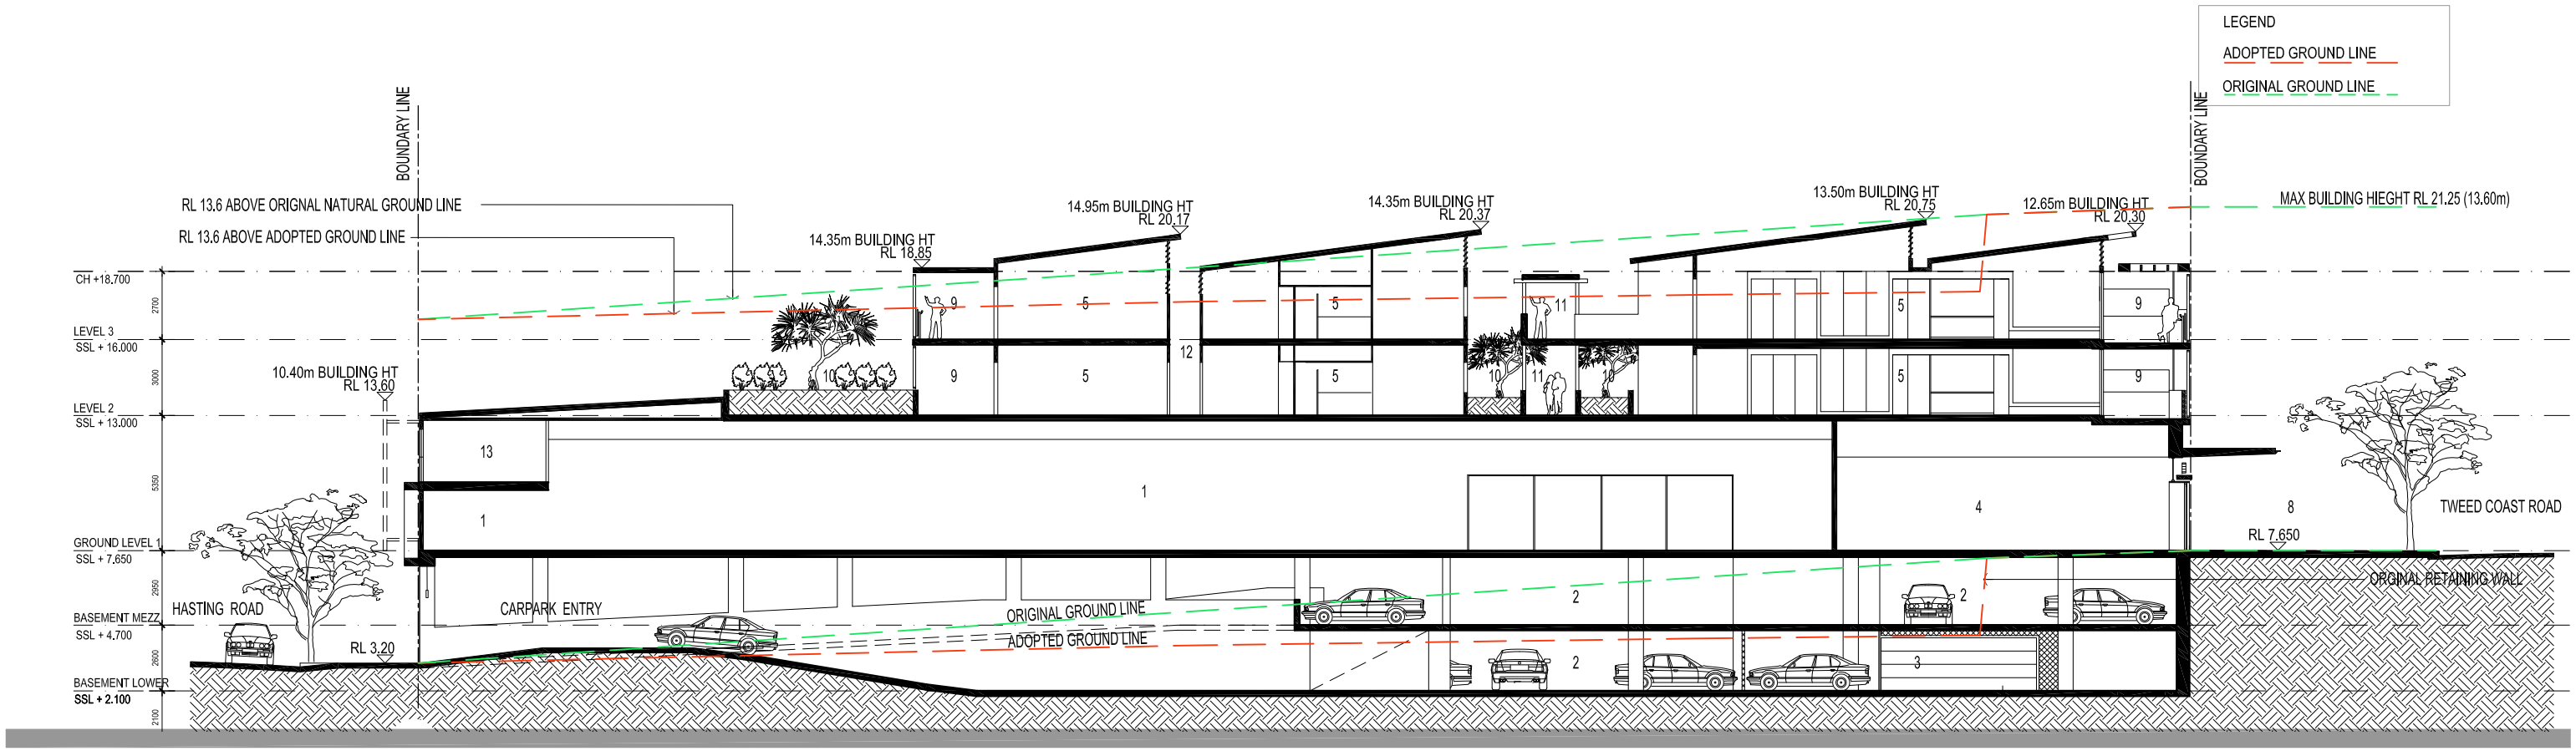

section 1

1. SUPERMARKET
2. CARPARK RETAIL
3. CARPARK RESIDENTIAL
4. RETAIL
5. UNIT A
6. UNIT B
7. UNIT C
8. ALFESCO DINING
9. BALCONY
10. LANDSCAPE
11. WALKWAY
12. VOID
13. MEZZANINE

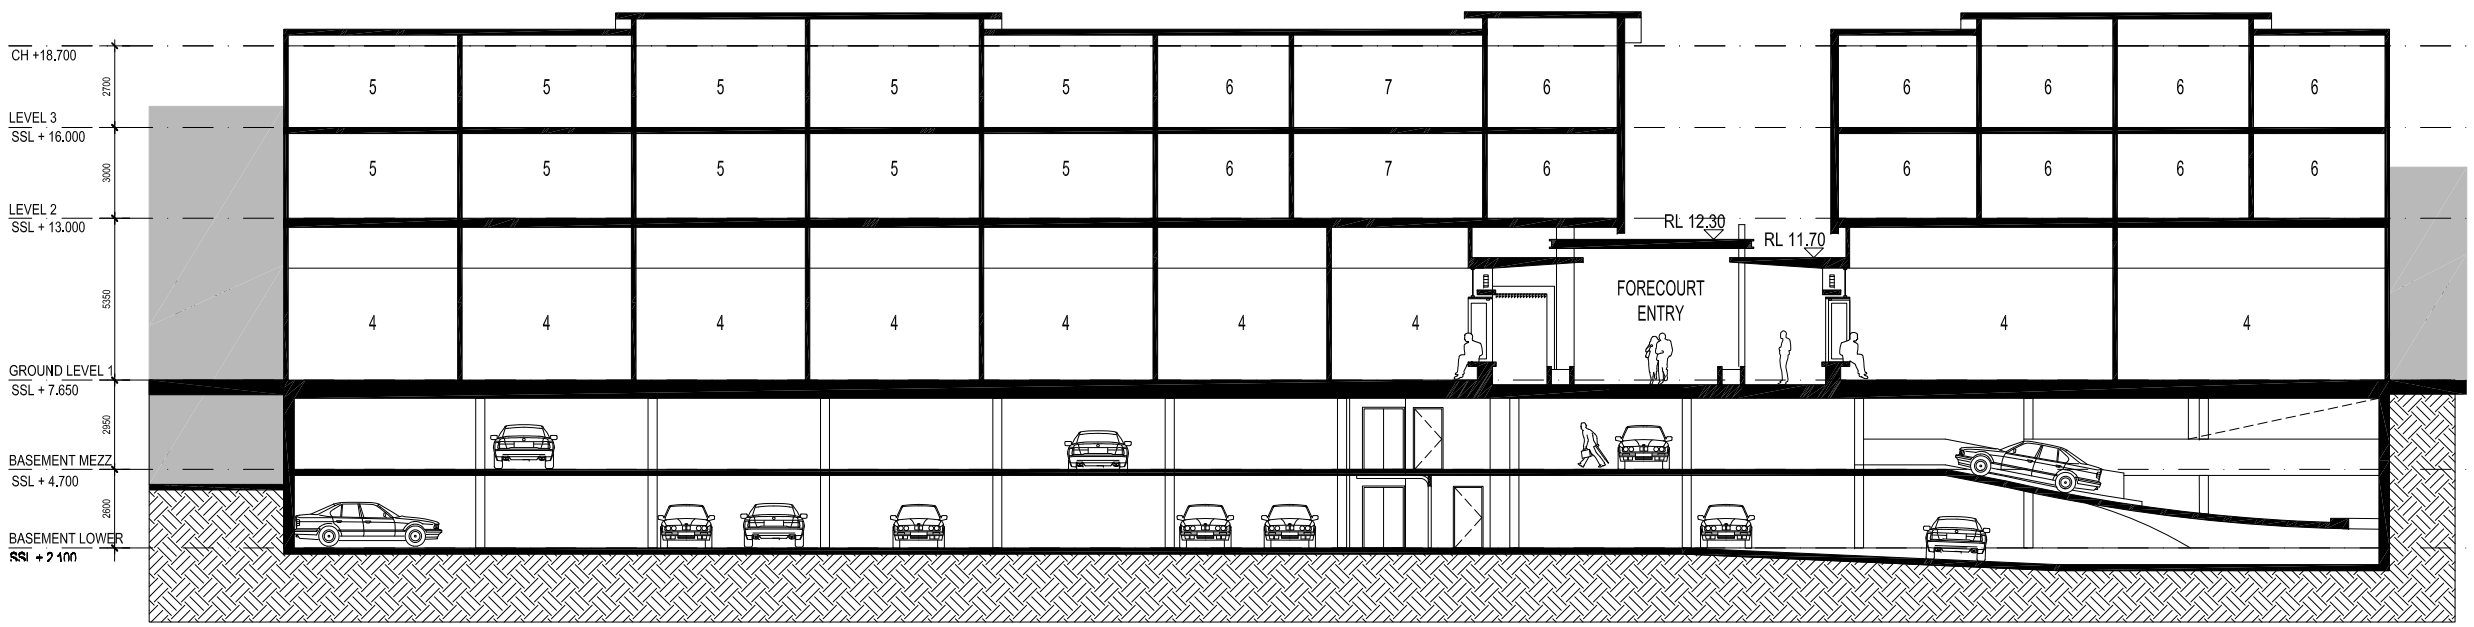

section 2

STOCKWELL
DESIGN AND CONSTRUCTION

399 MONTAGUE RD, WEST END, Qld 4101
t. 61 7 30339300 f. 61 7 30339378 www.stockwells.com

CABARITA DEVELOPMENT	Sections			
1:250 @ A3	24.02.09	Dev. Application	DA-21	A