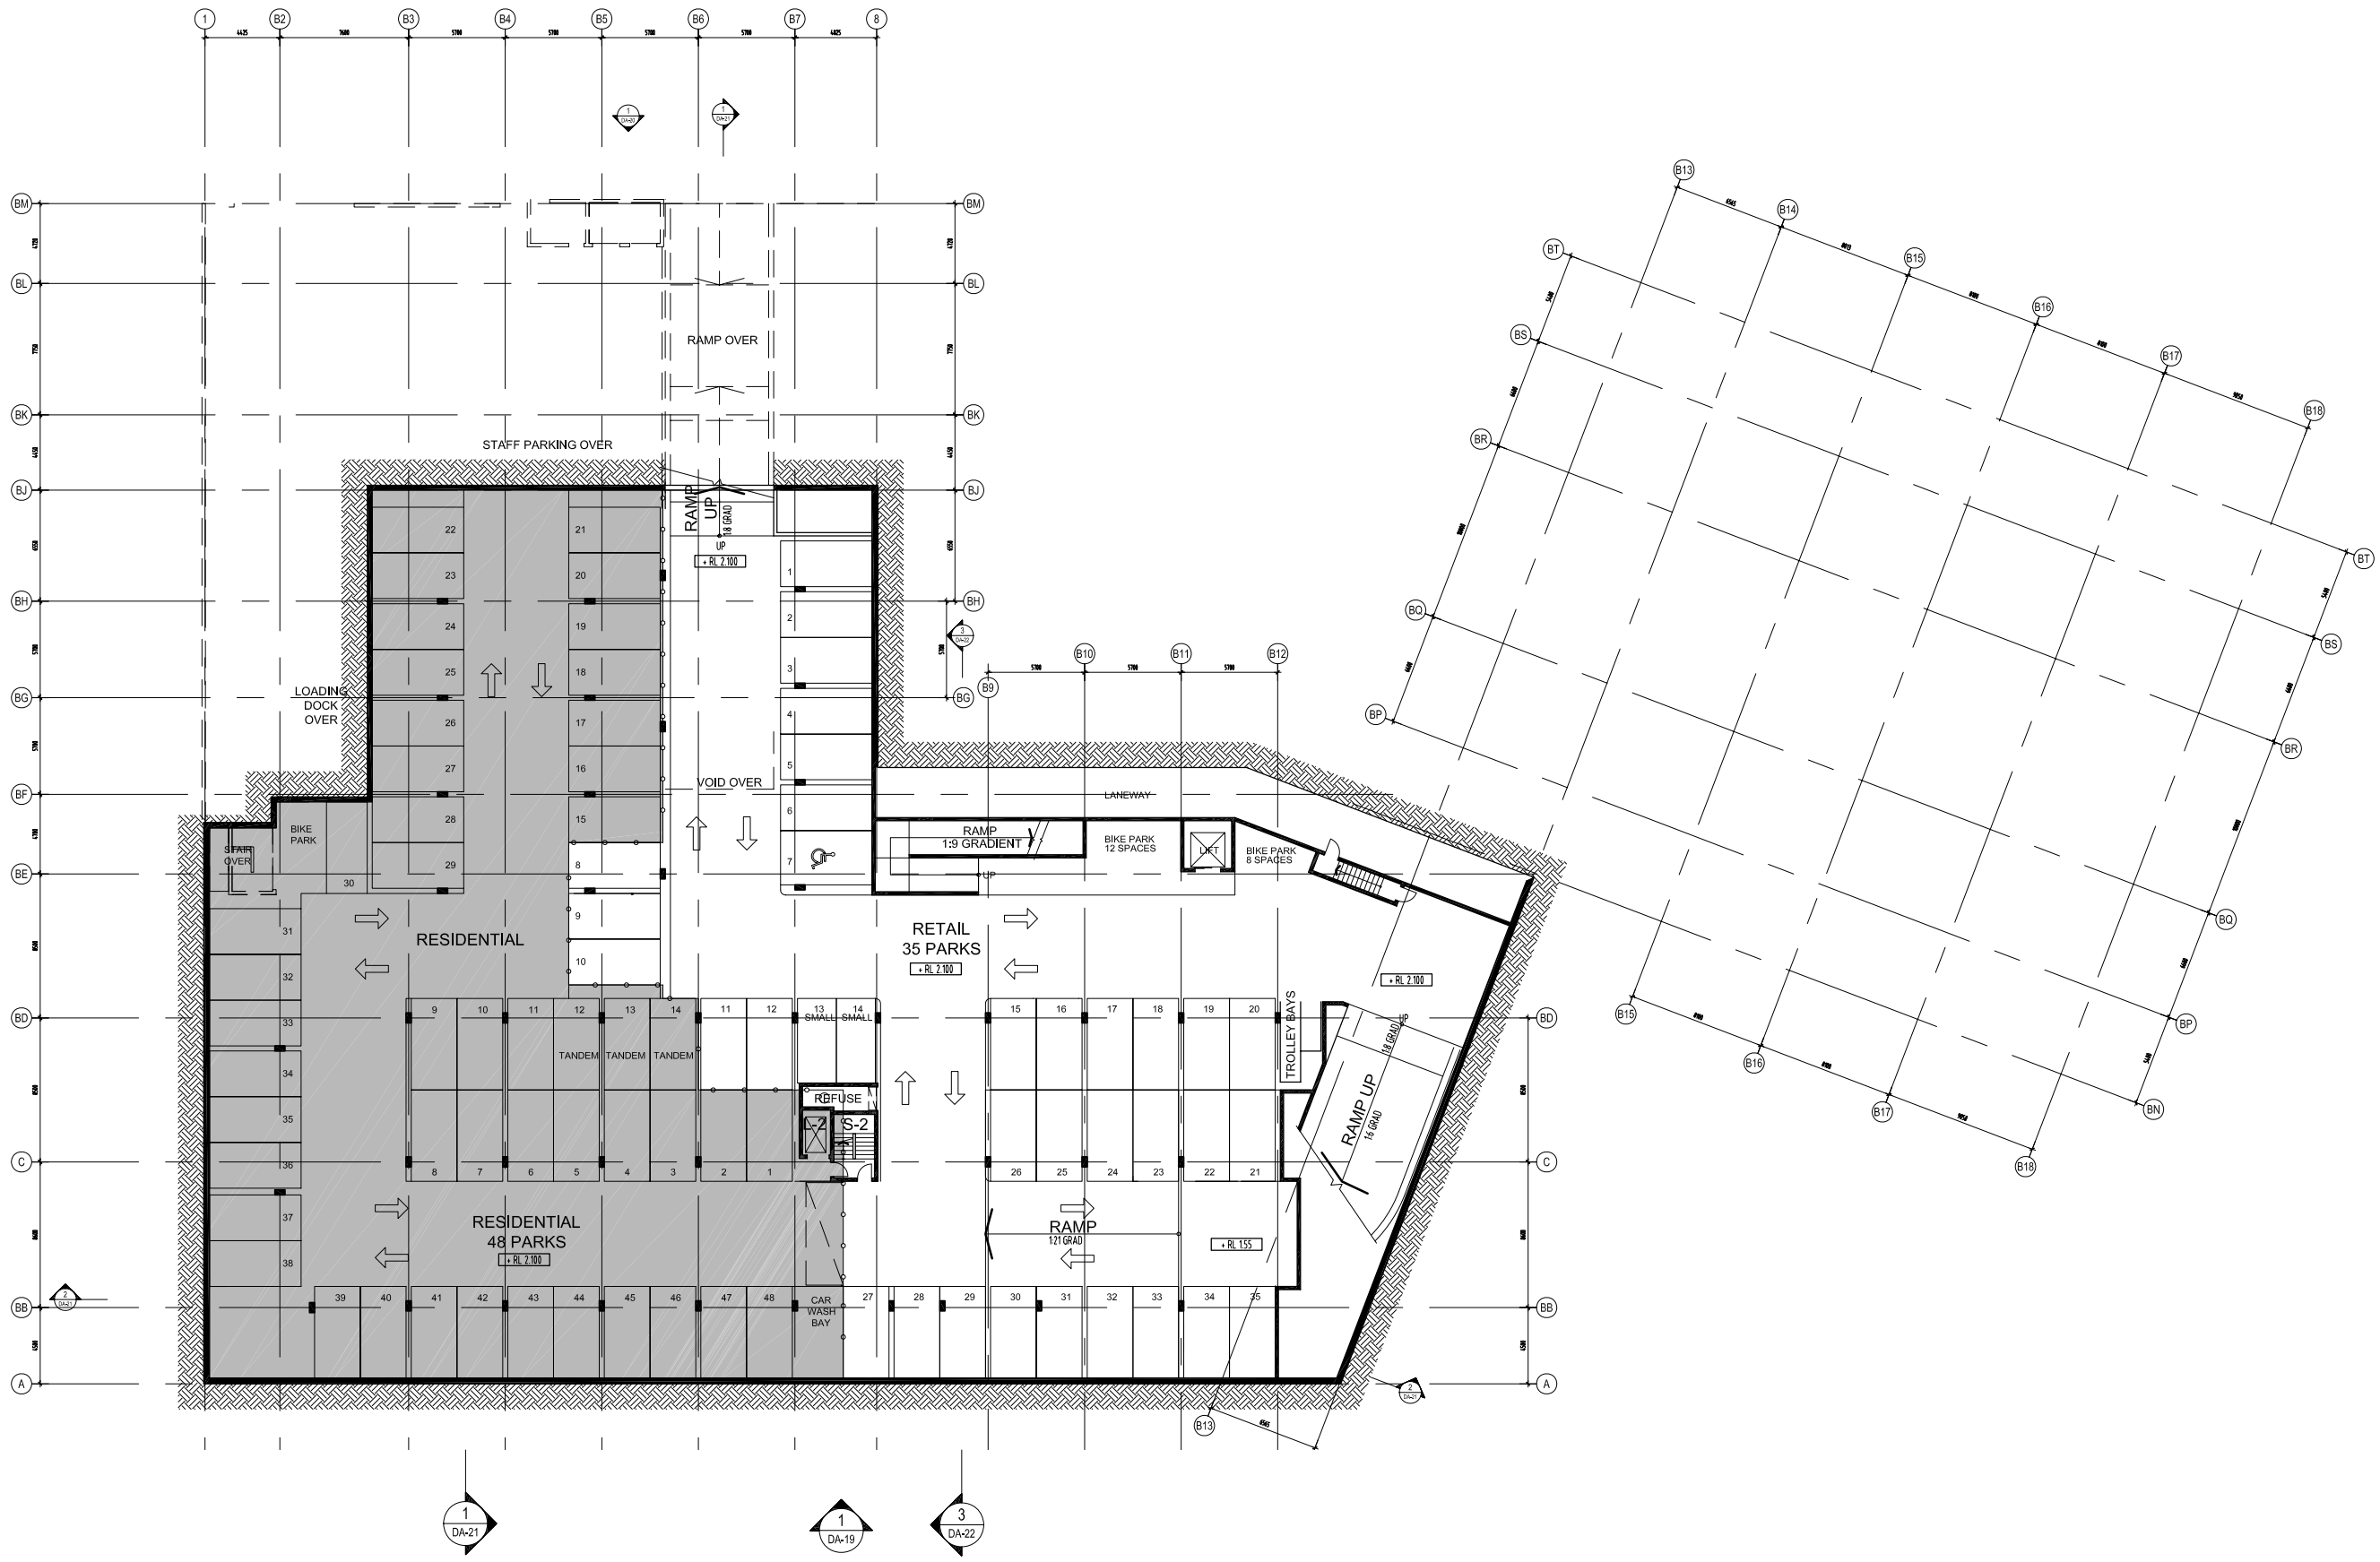

STOCKWELL
DESIGN AND CONSTRUCTION

399 MONTAGUE RD, WEST END, Qld 4101
t. 61 7 30339300 f. 61 7 30339378 www.stockwells.com

CABARITA DEVELOPMENT | Basement Lower Plan

0 4 8 | 1:400 @ A3 | 27.07.09 | Dev. Application | DA-12 | C