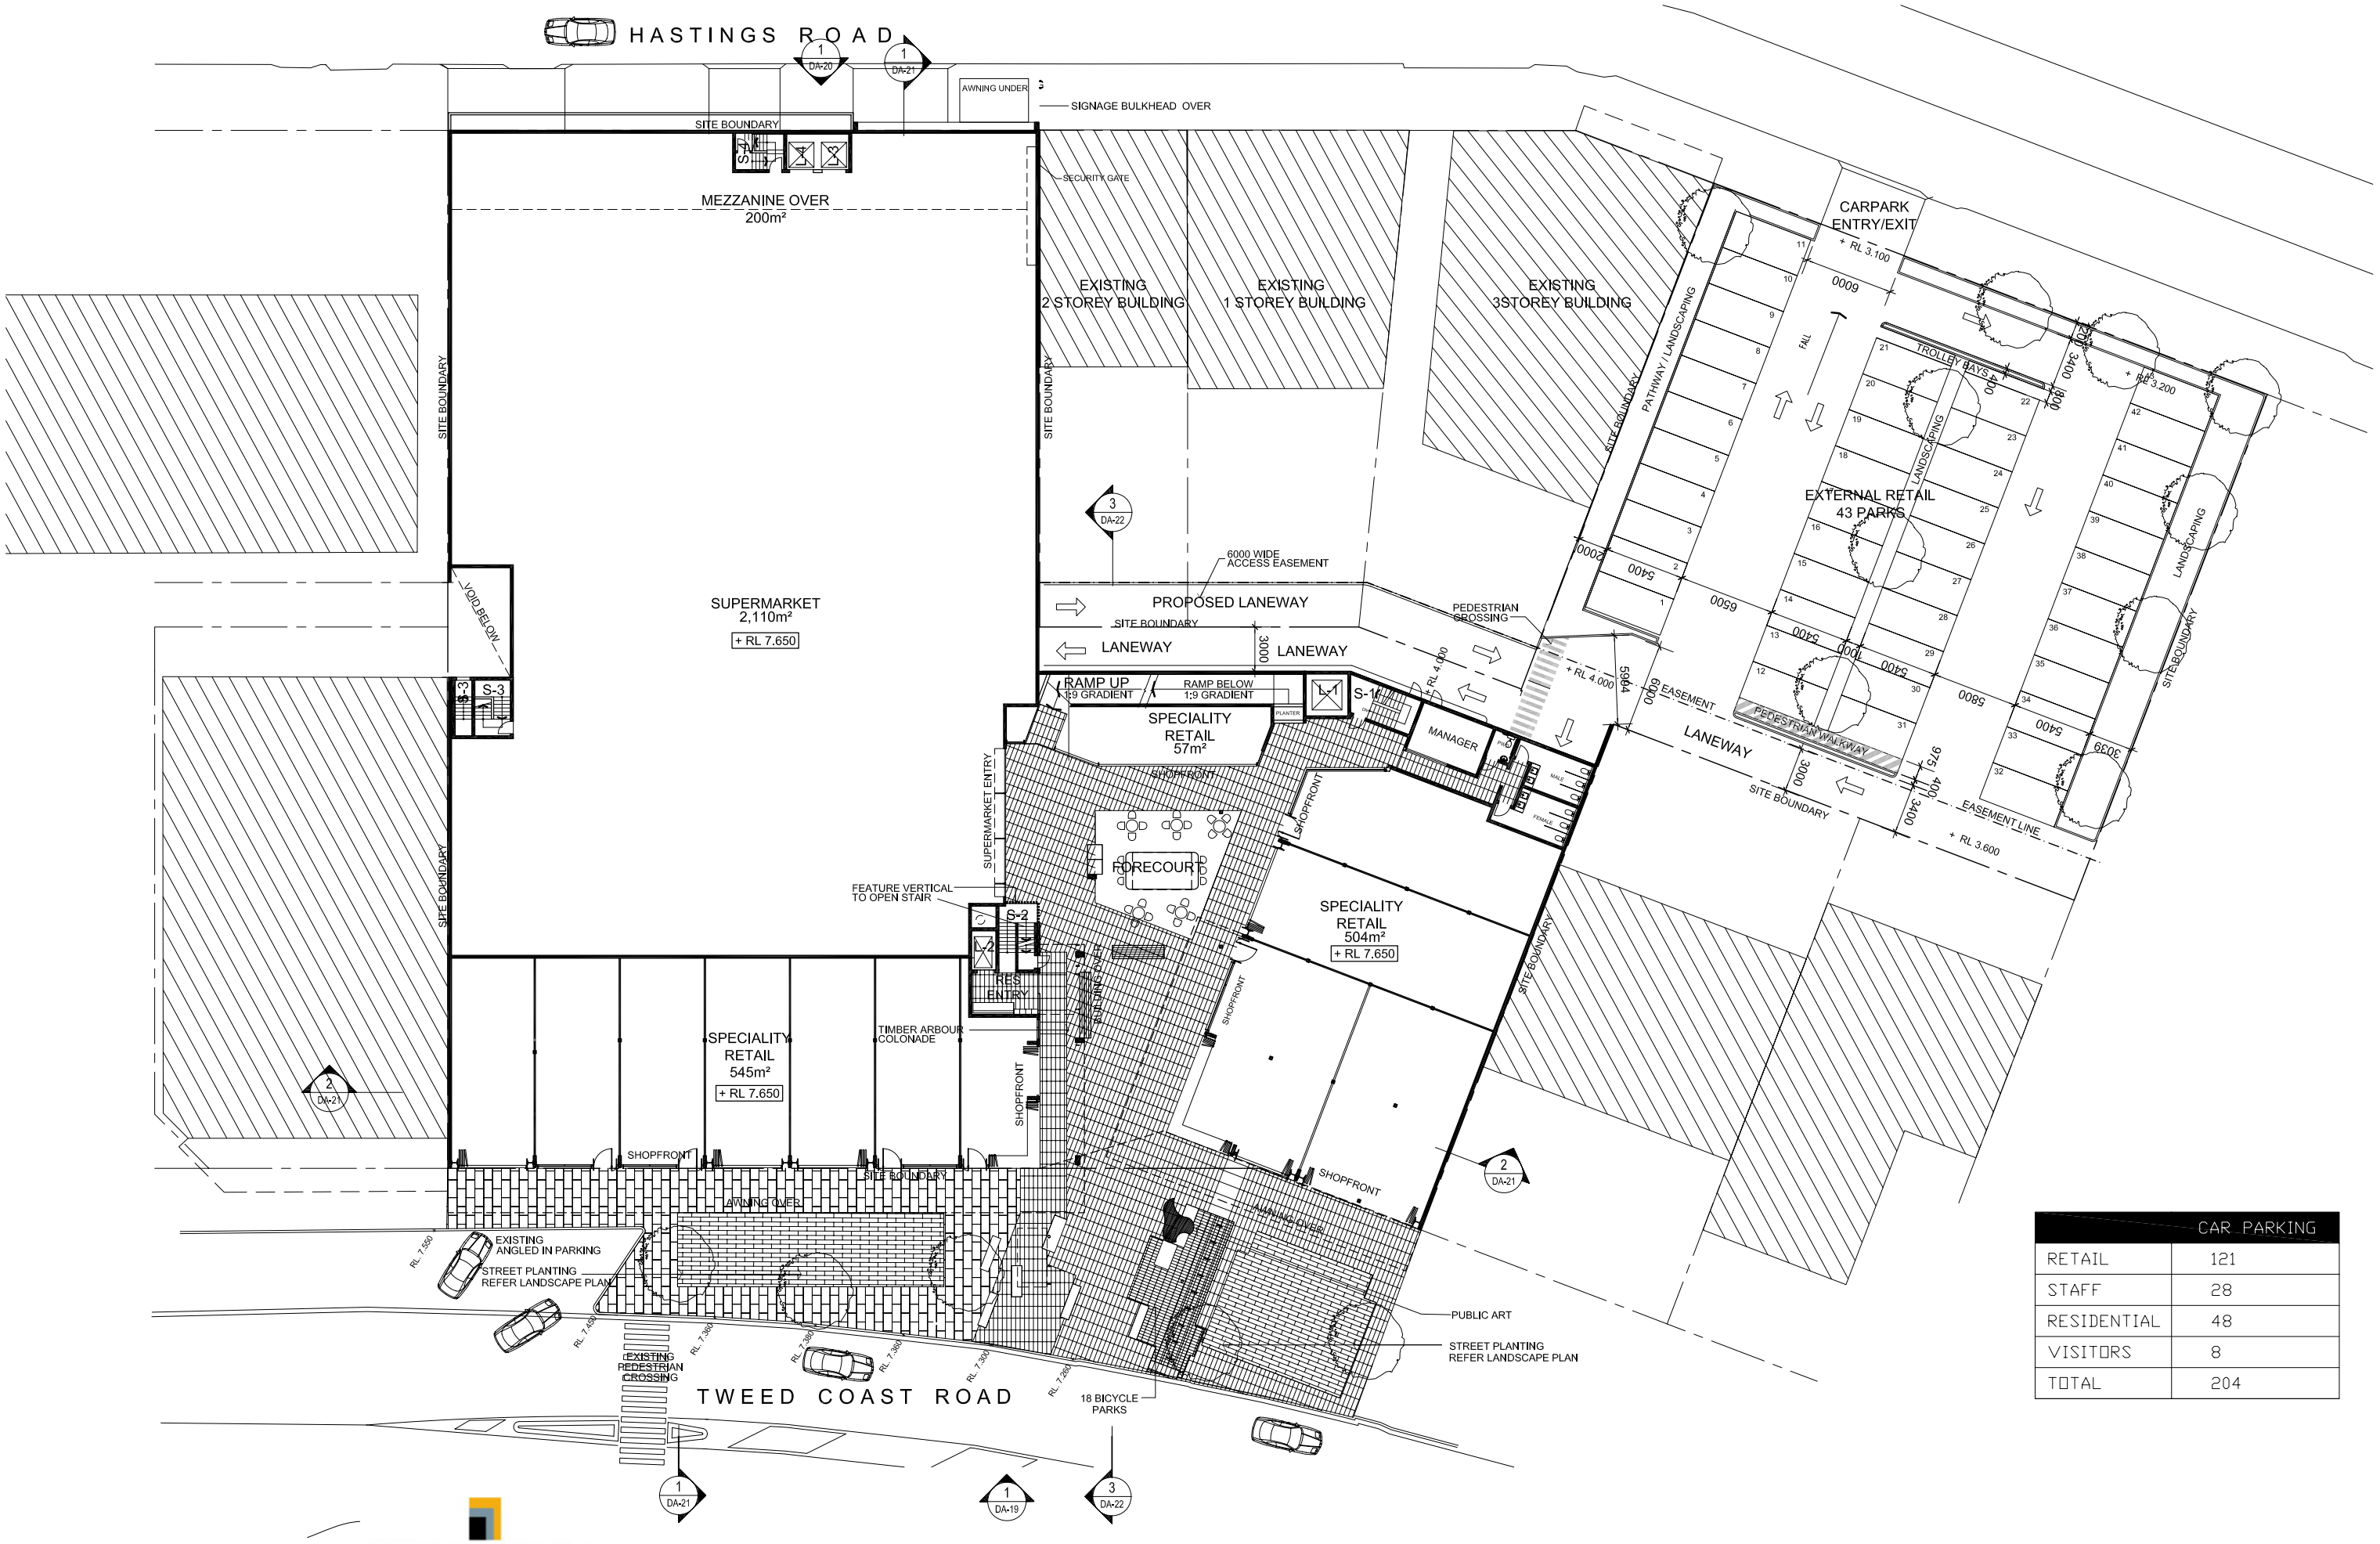

	CAR PARKING
RETAIL	121
STAFF	28
RESIDENTIAL	48
VISITORS	8
TOTAL	204

STOCKWELL
DESIGN AND CONSTRUCTION
399 MONTAGUE RD, WEST END, Qld 4101
t. 61 7 30339300 f. 61 7 30339378 www.stockwells.com

CABARITA DEVELOPMENT | Ground Level 1 Plan

0 4 8 | 1:500 @ A3 | 15.10.09 | Dev. Application | DA-14 | G