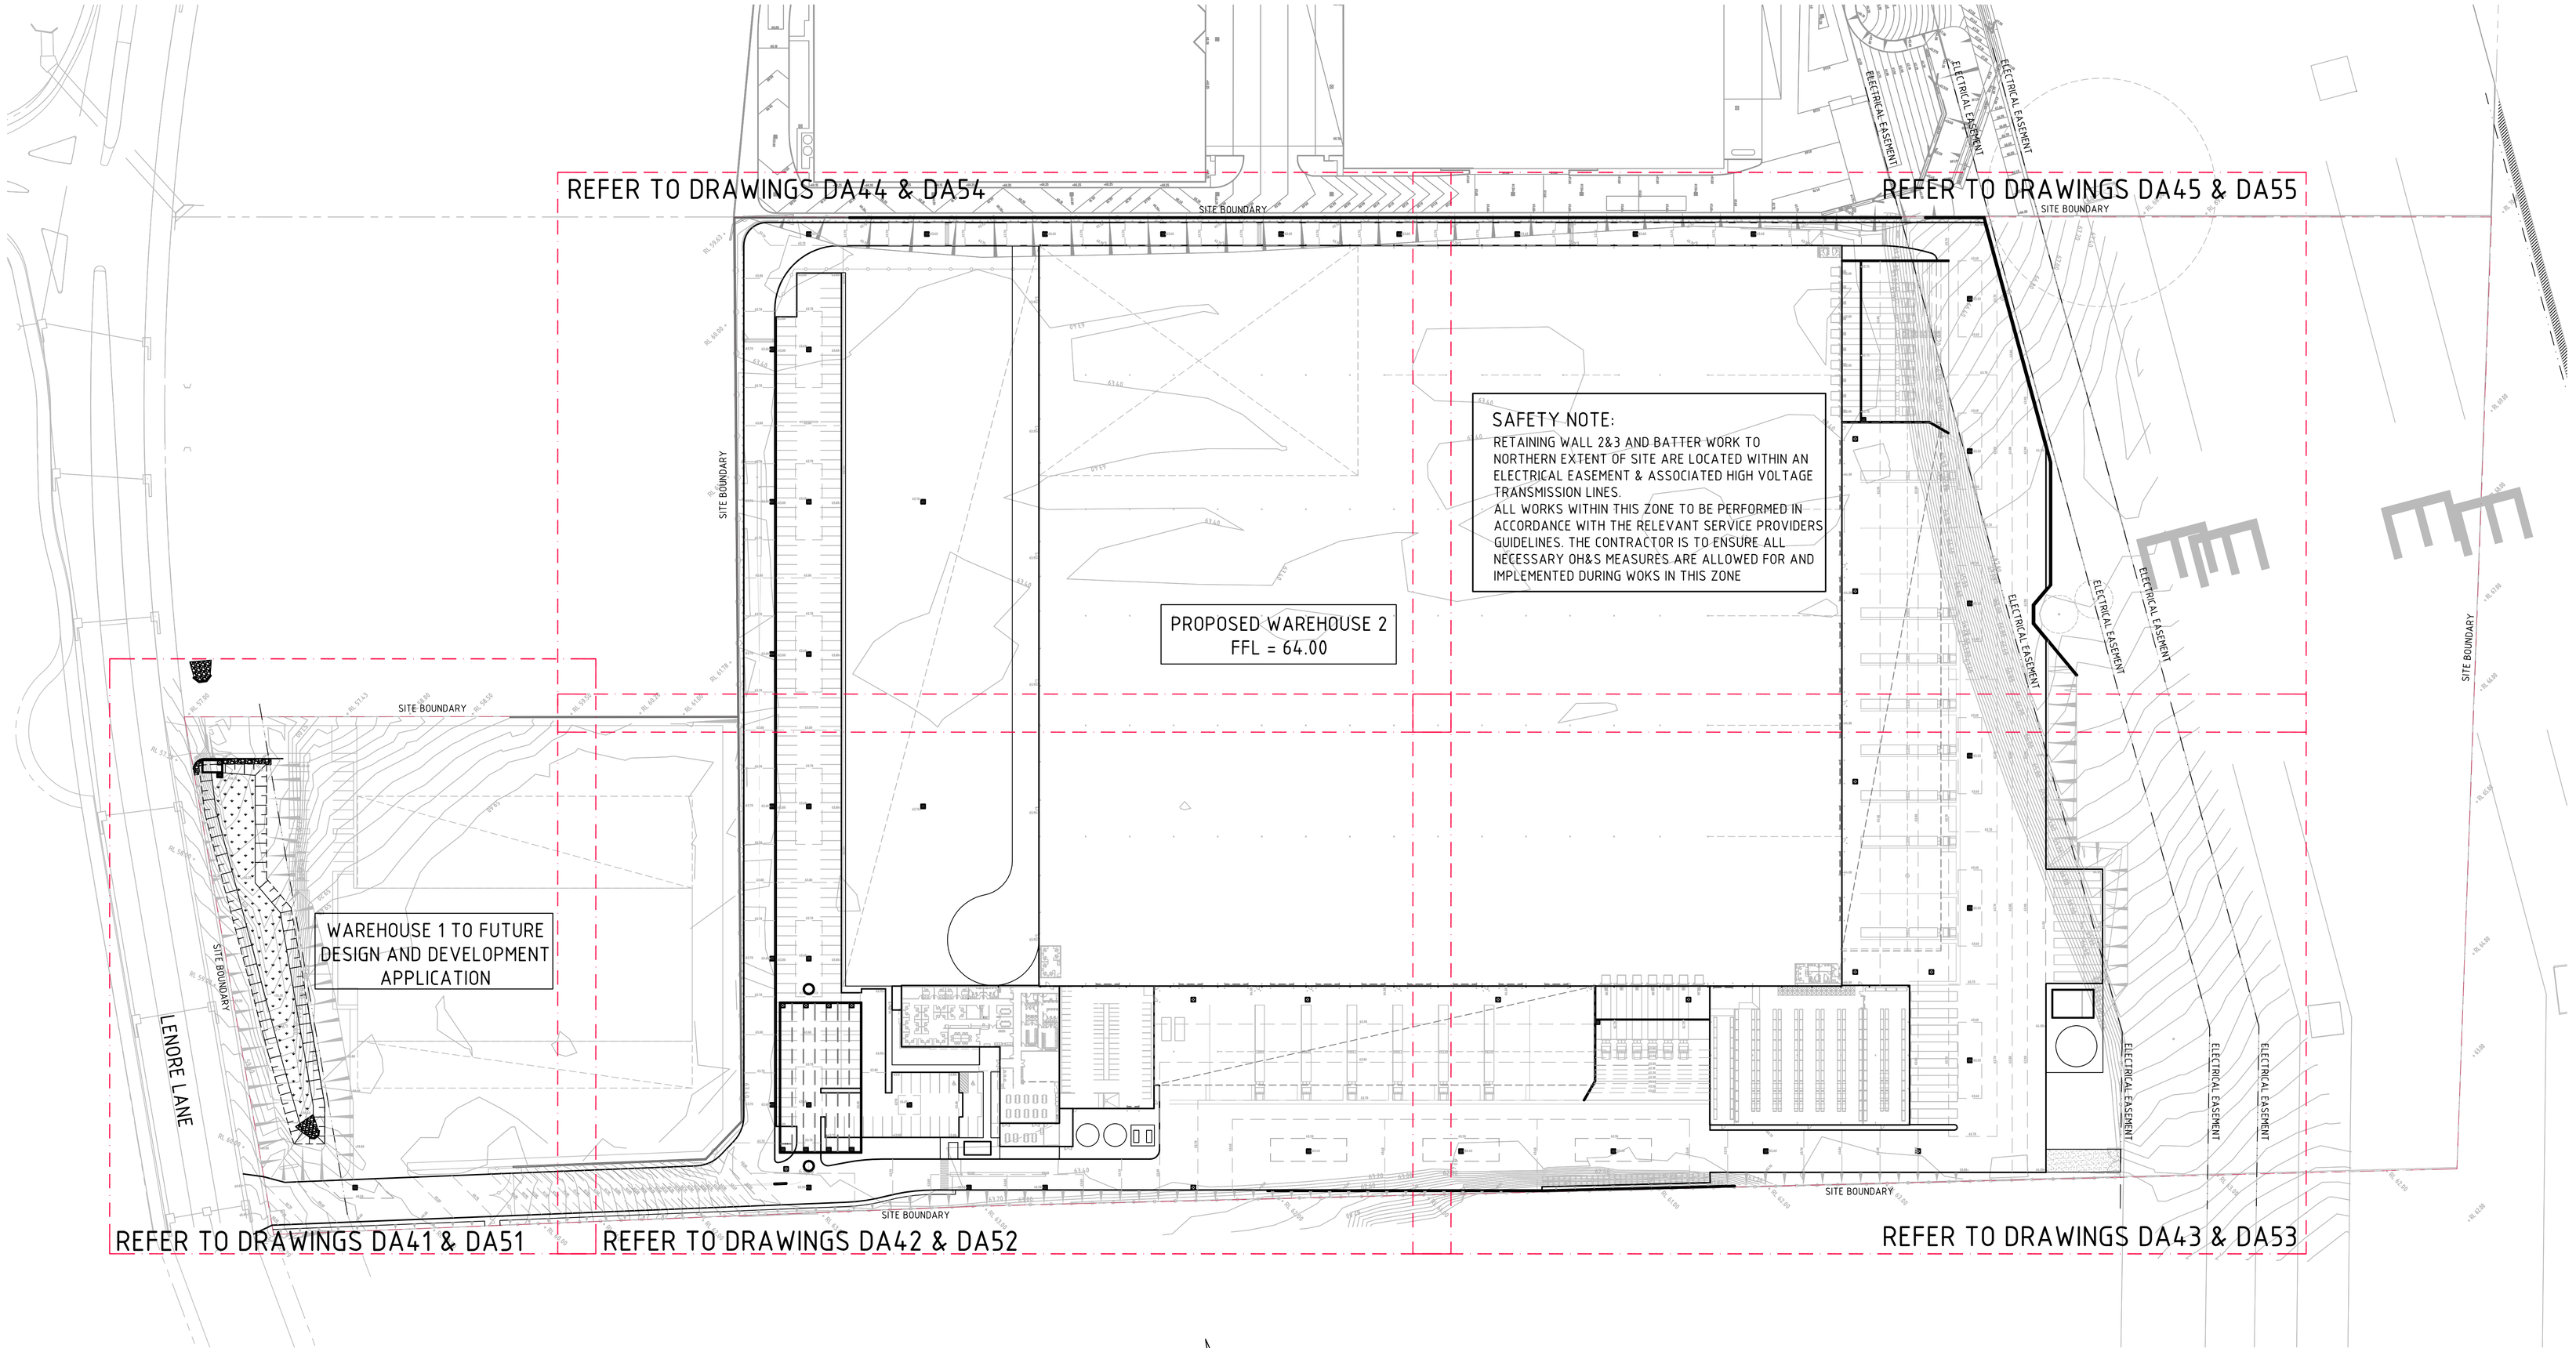

SAFETY NOTE:
RETAINING WALL 2&3 AND BATTER WORK TO NORTHERN EXTENT OF SITE ARE LOCATED WITHIN AN ELECTRICAL EASEMENT & ASSOCIATED HIGH VOLTAGE TRANSMISSION LINES.
ALL WORKS WITHIN THIS ZONE TO BE PERFORMED IN ACCORDANCE WITH THE RELEVANT SERVICE PROVIDERS GUIDELINES. THE CONTRACTOR IS TO ENSURE ALL NECESSARY OH&S MEASURES ARE ALLOWED FOR AND IMPLEMENTED DURING WOKS IN THIS ZONE

SITE MASTER PLAN
SCALE 1:750

6m 0 15 30 45 60 75m
SCALE 1:750 AT B1 SIZE PLOT

FOR S75W APPLICATION

AMENDMENTS	DATE	ISSUE
FOR S75W APPLICATION	14.02.13	C
FOR S75W APPLICATION	7.11.12	B
FOR INFORMATION ONLY	30.10.12	A

AMENDMENTS	DATE	ISSUE

ARCHITECT
AXIS ARCHITECTURE
4 / 112 CRONULLA
CRONULLA, NSW 2230

CLIENT
LOGOS PROPERTY GROUP
SUITE 12.02 / 167 MACQUARIE STREET
SYDNEY, NSW 2000

PROJECT
PROPOSED WAREHOUSE
SUPER RETAIL GROUP
133-145 LENORE LANE, ERSKINE PARK, NSW

DESIGNED	DRAWN	DATE	CHECKED	SIZE	SCALE	CAD REF:
M.W	M.C	26.10.12		B1	AS SHOWN	Co11888.00-C15

Costin Roe Consulting Pty Ltd.
Consulting Engineers ACN 003 696 448
Level 1, 8 Windmill Street
Walsh Bay, Sydney NSW 2000
Tel: (02) 9251-7699 Fax: (02) 9241-3731
email: mail@costinroe.com.au

Costin Roe Consulting
Value in Engineering and Management

DRAWING TITLE
SITE MASTERPLAN

DRAWING No Co11888.00-C15
ISSUE C