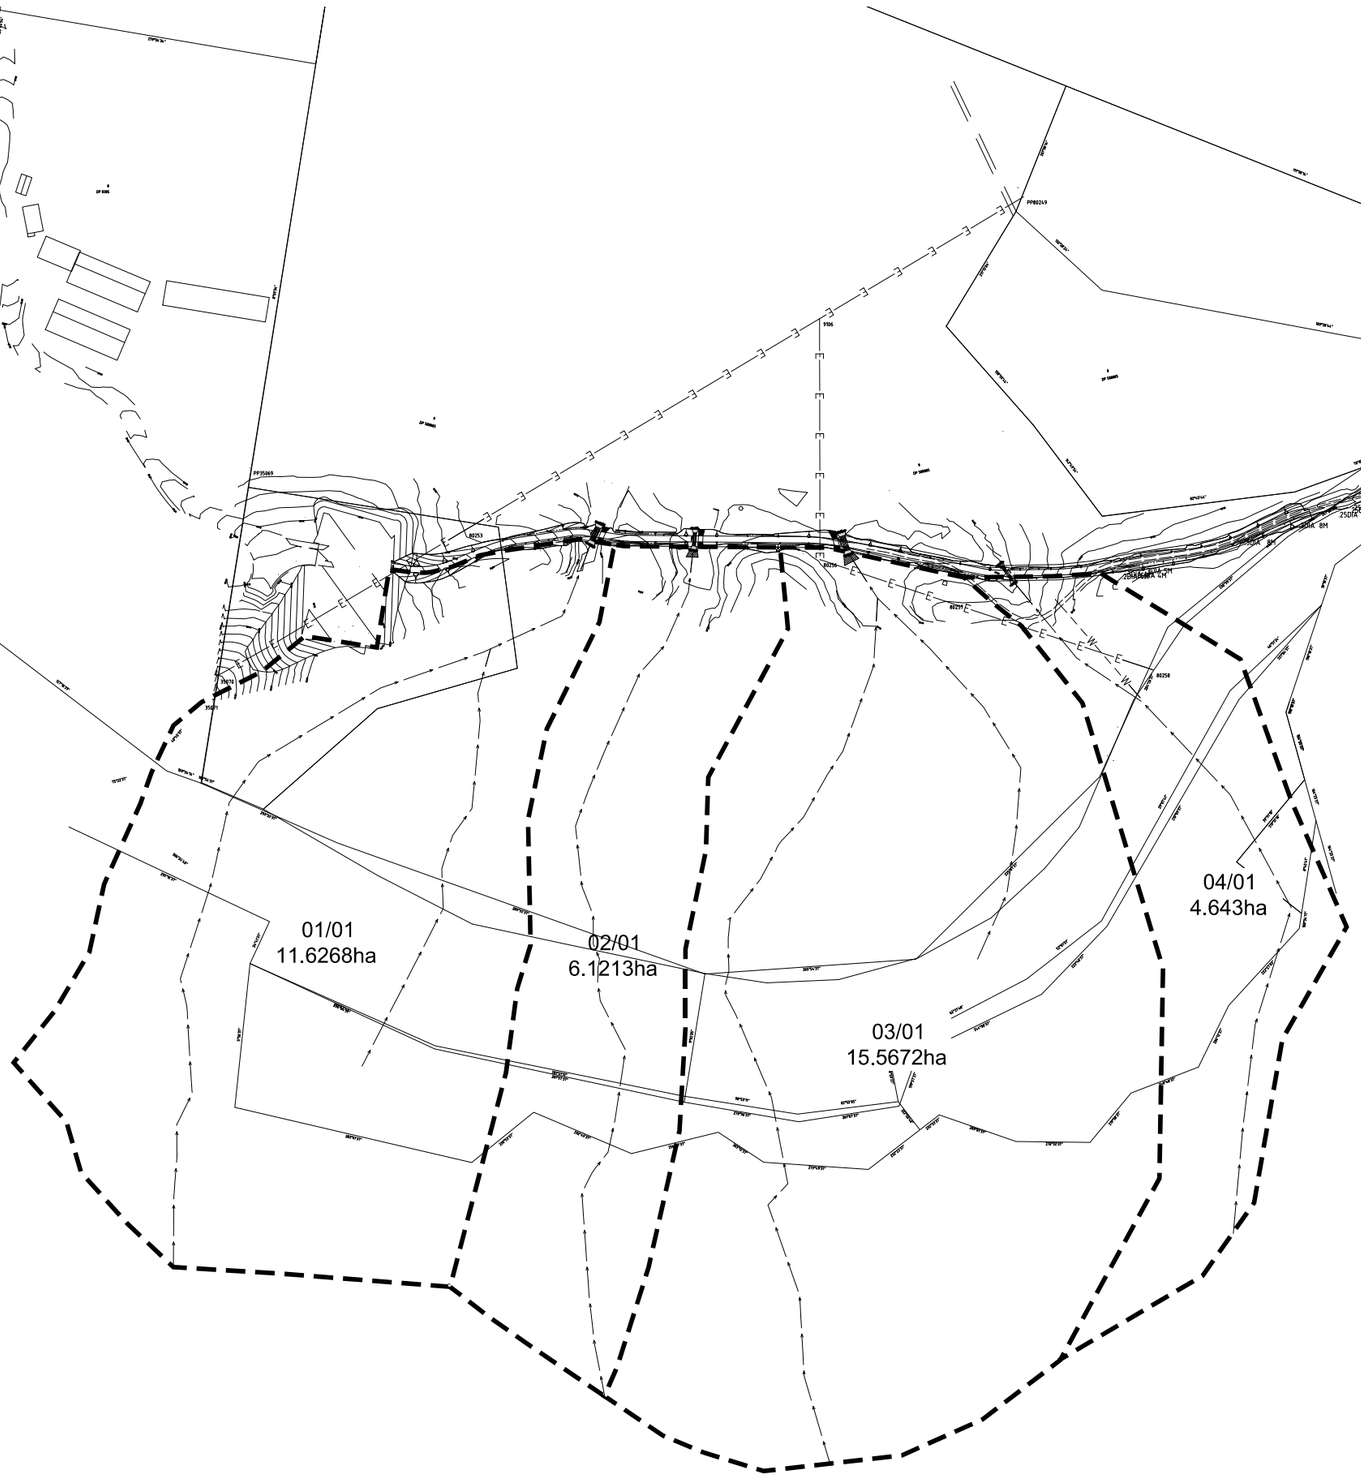

N

LEGEND

- PROPERTY BOUNDARY
- EASEMENT BOUNDARY
- EXISTING STORMWATER FLOW PATH
- STORMWATER CULVERT
- MAJOR CONTOUR

FOR CONSTRUCTION

-20 0 40 80 120 160

SCALE 1:2000 ON A1.

AMENDMENT			
A	DRN	RJE	
	CHK	IM	
	DATE	16.11.09	
0	DRN	Ilalexand	
	CHK	G.Leman	
	DATE	26.3.10	
FOR CONSTRUCTION			

REFERENCE FILES

DRAWN :	RJE
DATE	16.11.09
DGN/CKD :	IM
DATE	17.11.09
APPRD :	T.Knapczyk
DATE	26.3.10

SUFFOLK PARK SUBSTATION EMGERGENCY ACCESS ROAD
STORMWATER CATCHMENT PLAN

countryenergy

COPYRIGHT © 2001 Country Energy

SIZE : A1	SCALE : 1:2000 @ A1	
SHT	DRAWING NUMBER	AMD
A1	A1024100-C-116	0