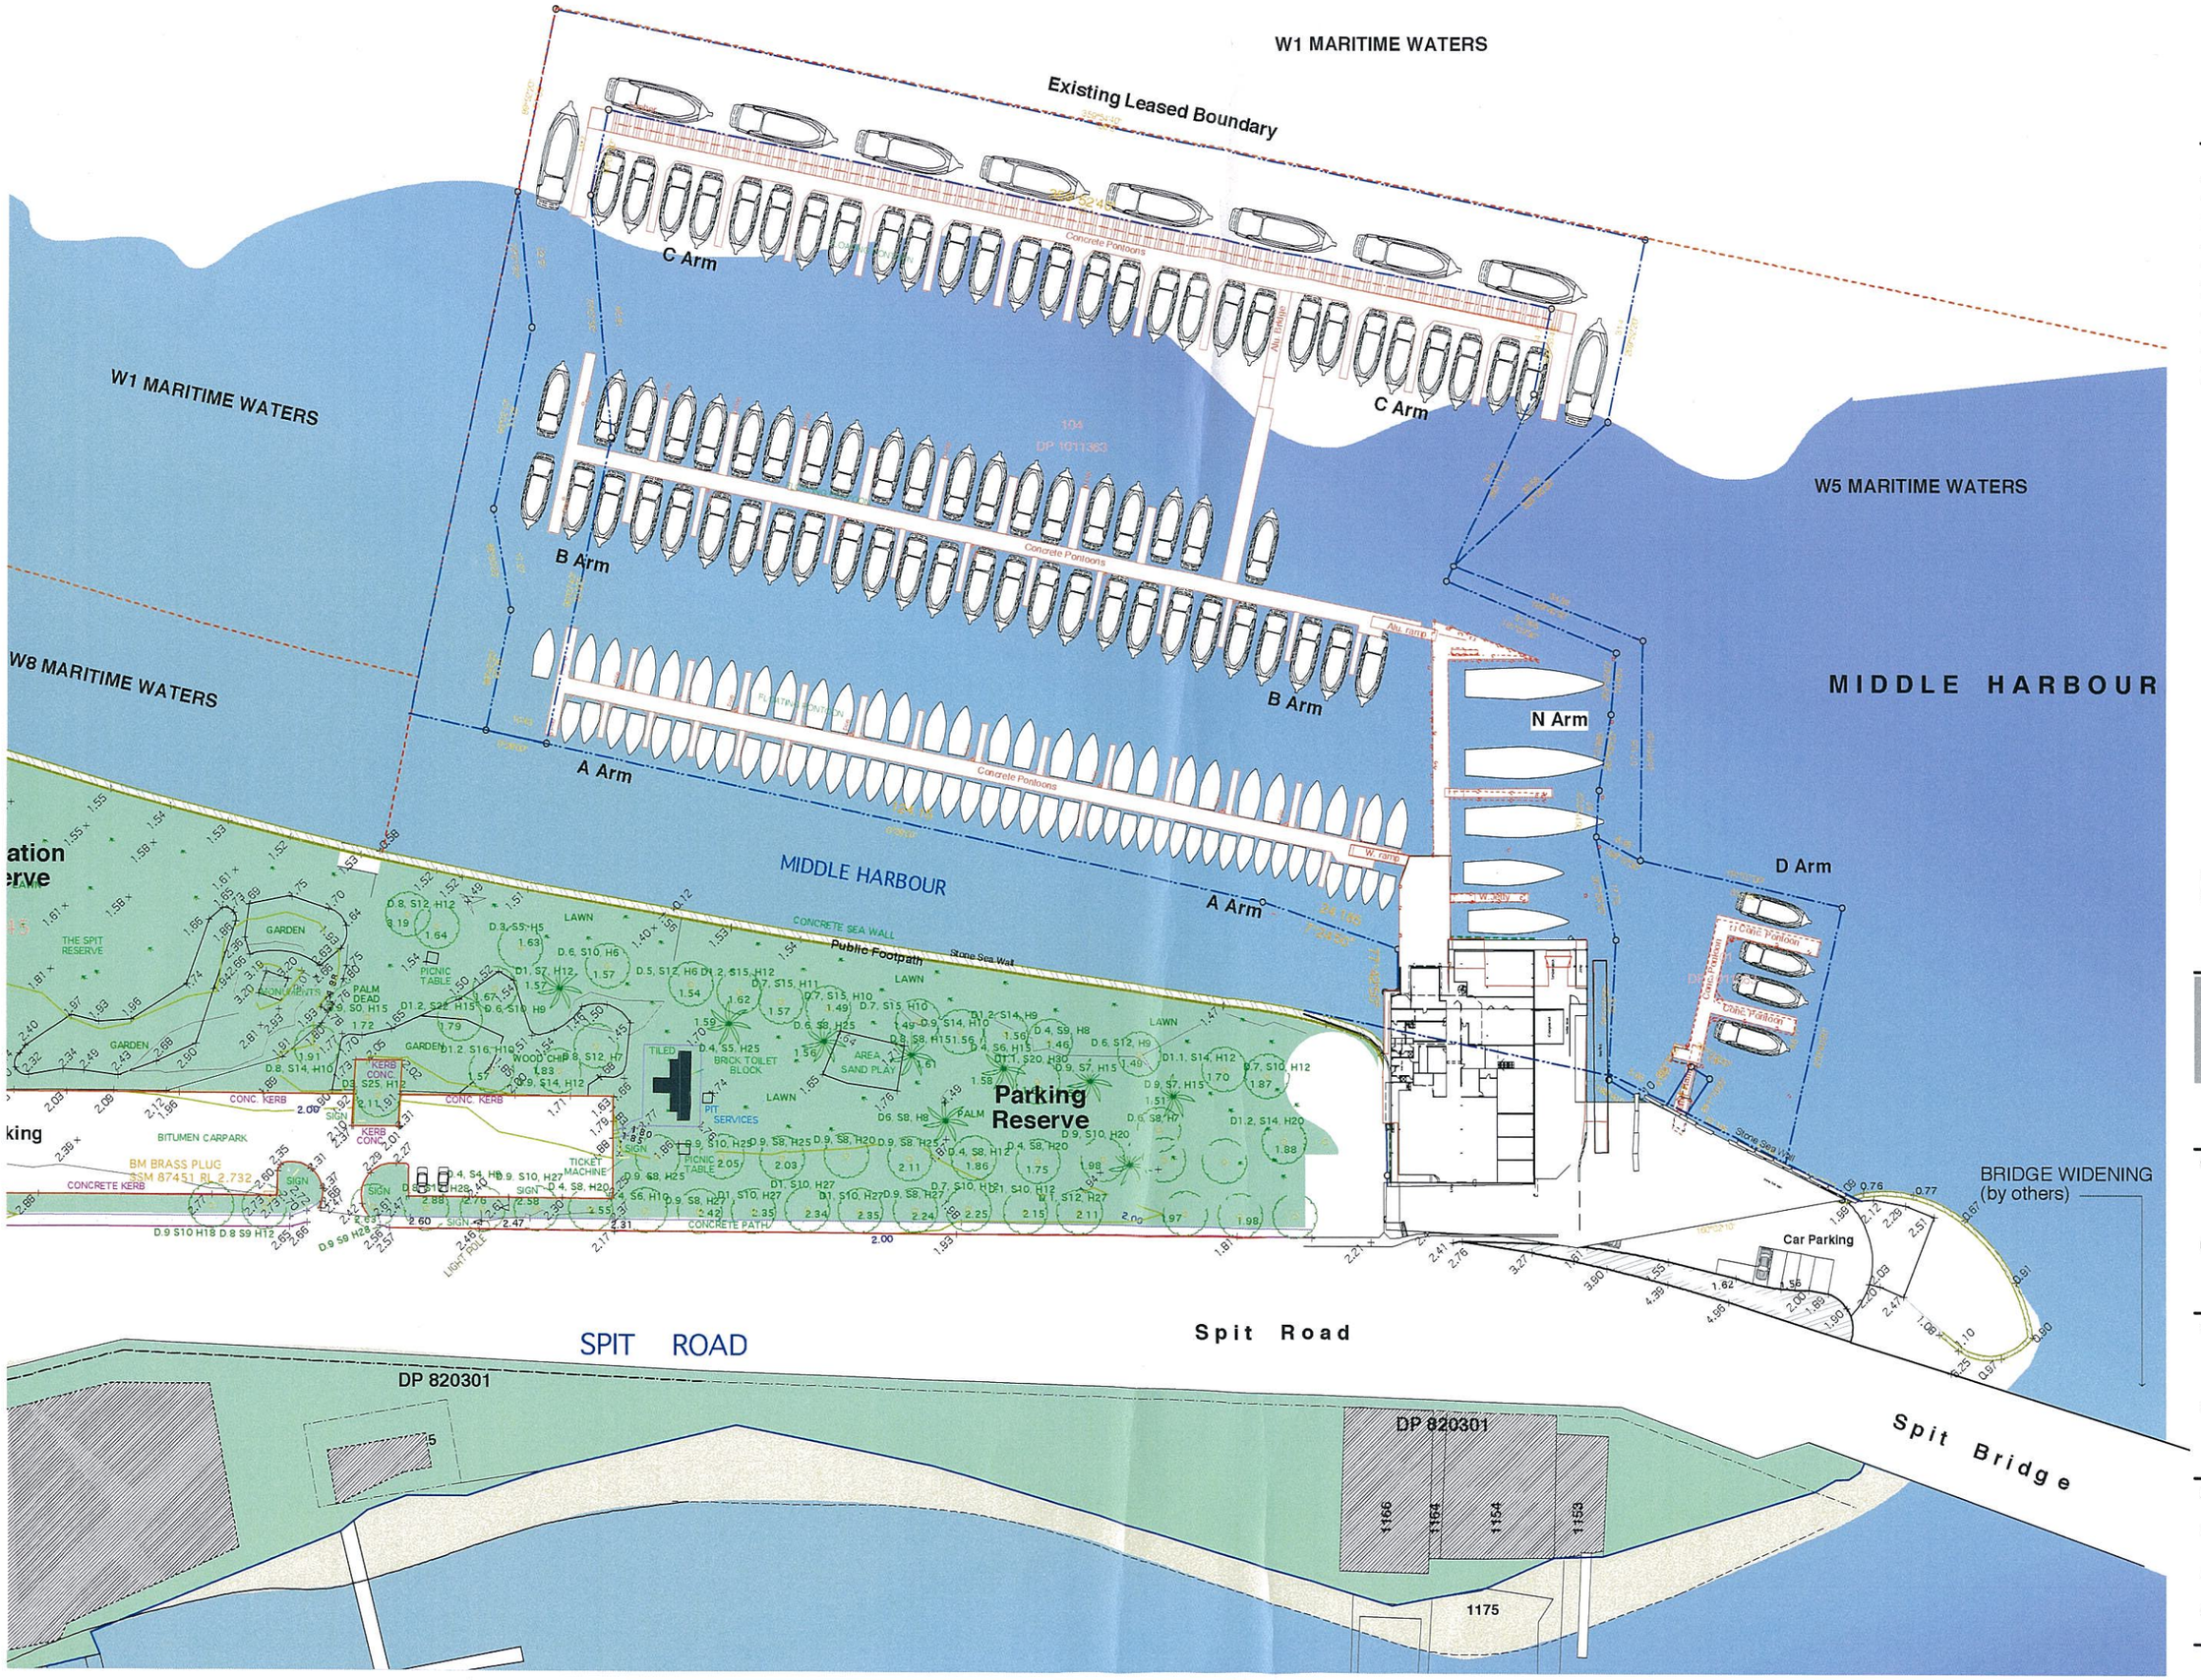

notes

- Any discrepancies to be brought to the Architect's attention.
- Use figure dimension in preference to scaling.
- Only scale under direction from Architect.
- Builder to examine site and verify conditions and dimensions.
- This drawing remains the property of the Architects.
- Client is granted conditional licence to use drawings.
- Transfer of the licence is prohibited.
- Architect reserves the right to terminate the licence.
- Reproduction of the drawing in whole or part is prohibited.
- Electronic data transfer should be scanned for viruses before use.
- Any loss or damage (incl. consequential damage) caused to the recepient of electronic data, by its direct or indirect use, is not the liability of the architect.
- Refer to hard copies for accuracy of electronic data.
- Copyright reserved by the Architects.

revisions

no	amendment	date
A	Consultant information issue	06.11.07

north

CORBEN ARCHITECTS
14/40 Yeo Street, Neutral Bay NSW 2089
T 02 9904 1844 F 02 9904 1855
mail@corben.com.au www.corben.com.au

client: d'Albora Marinas

project: **d'Albora Marina Refurbishment**

address: The Spit Mosman NSW 2088

title: Site Plan

job no	DALB	drawing no	DA02
drawn	cc/mo		
checked	WL	issue	A
scale	1:500		