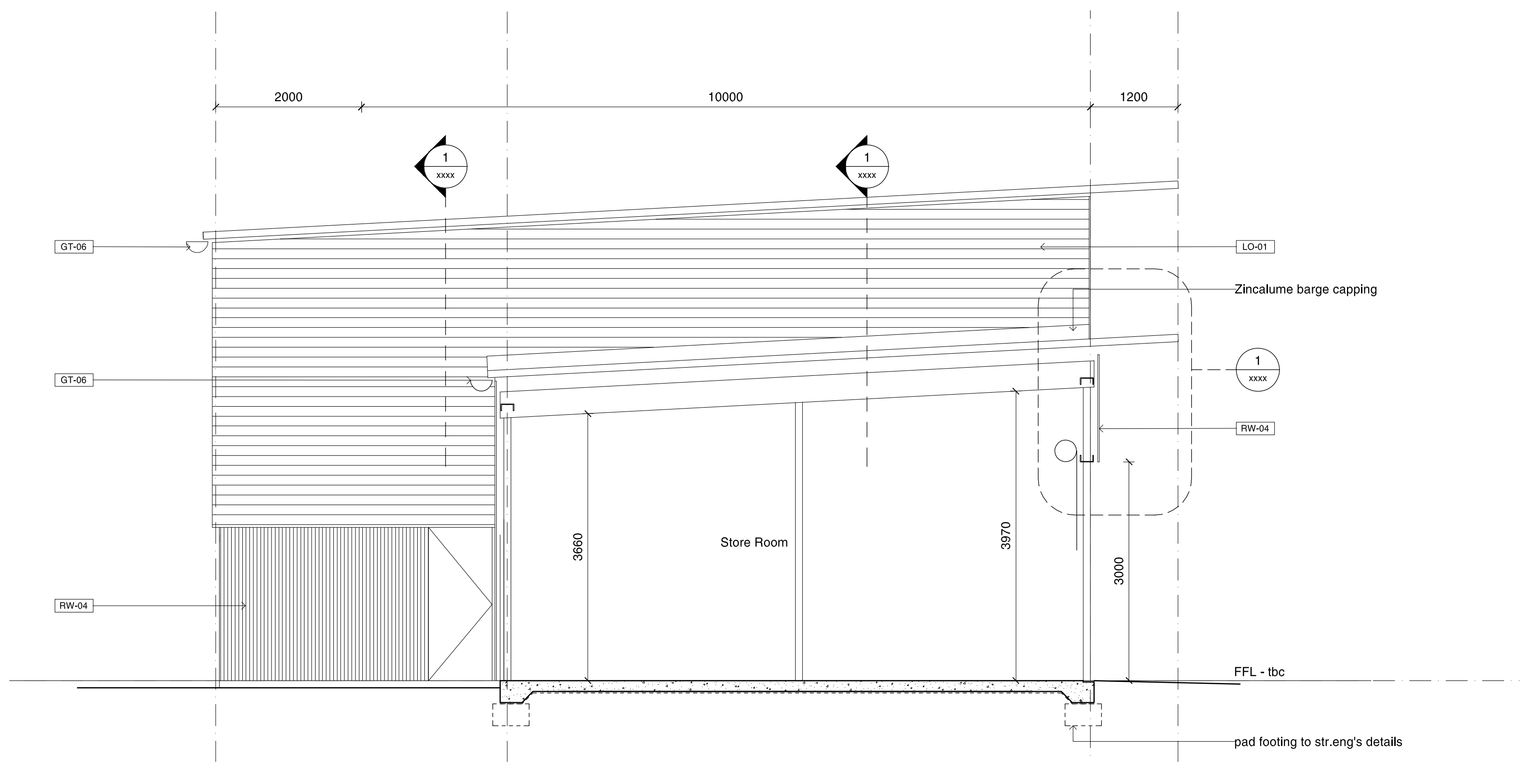

01 Section A-A
1:50

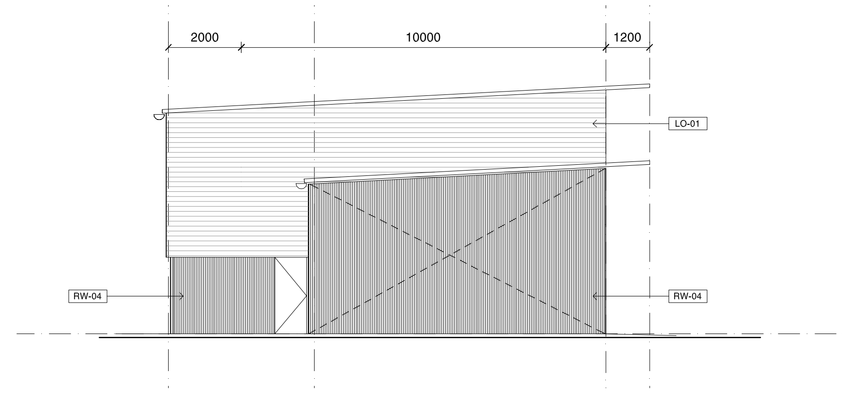

03 South Elevation
1:100

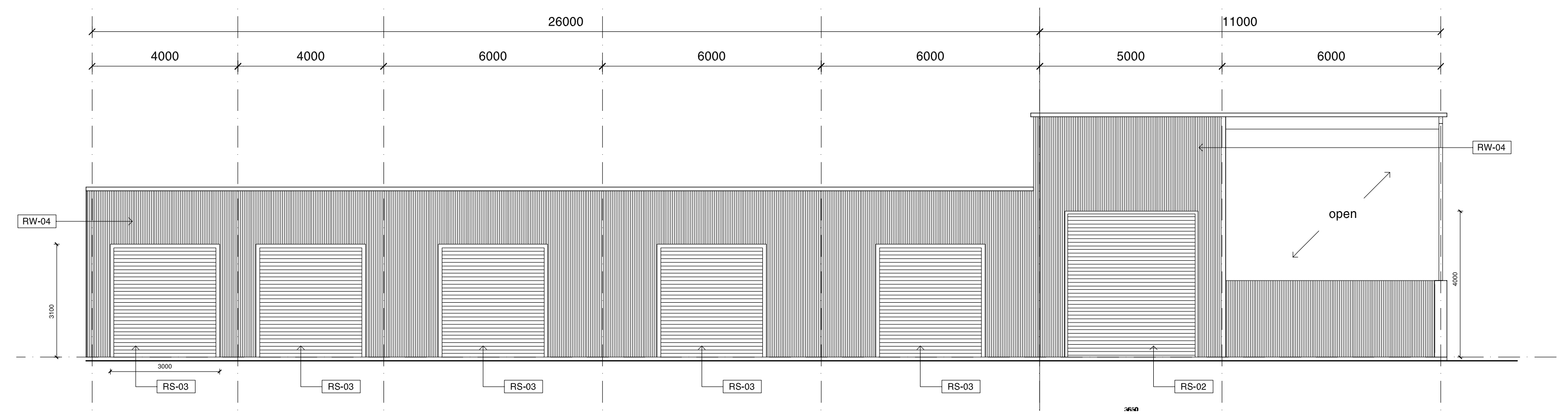

04 East Elevation
1:100

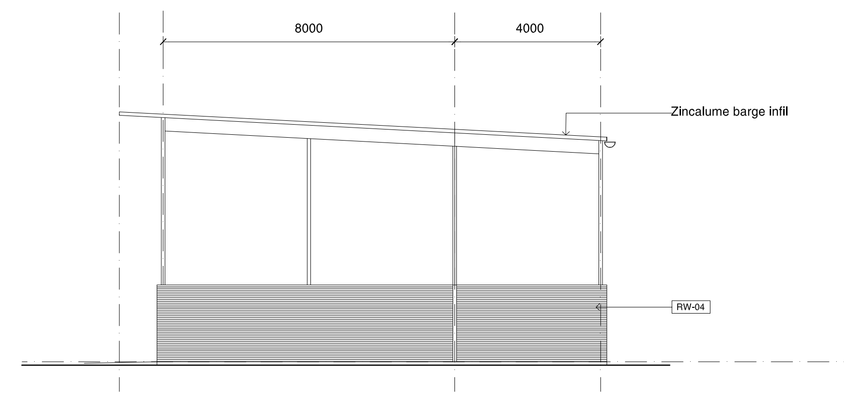

Note : Provide specialised protective coatings to steelwork at chlorine store.

05 North Elevation
1:100

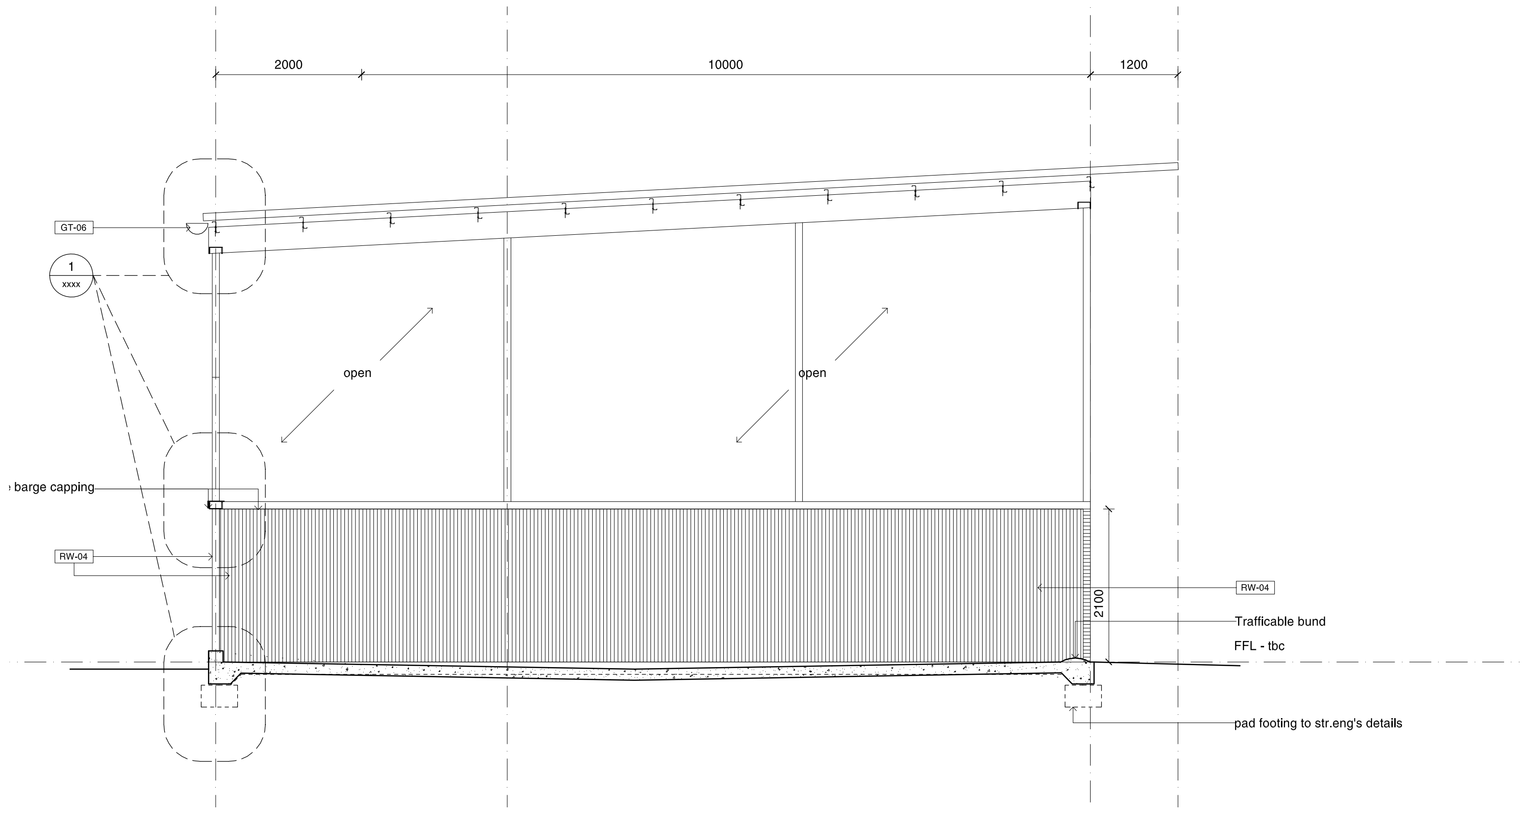

02 Section B-B
1:50

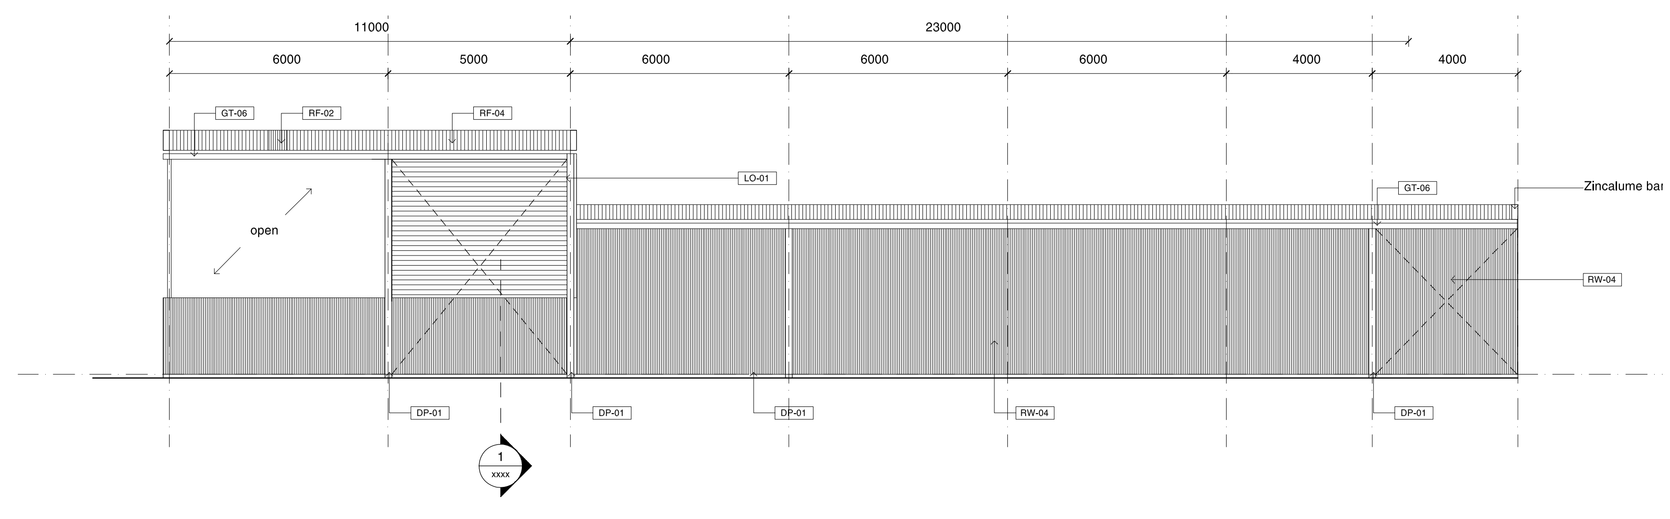

06 West Elevation
1:100

DRAFT

NOT FOR CONSTRUCTION

Concept Design Review by Sydney Water

Concept accepted:

By:

Date:

Document Review Stamp

DOCUMENT REVIEW
Brookfield Multiplex Constructions Pty Ltd

- **A** - Acceptable for Construction
- **B** - Acceptable for Construction subject to comments. Correct and Resubmit
- **C** - Unacceptable for Construction. Correct and Resubmit for Review
- **D** - Drawing on Hold

Reviewed _____ Date _____

These documents have been reviewed for conformity with design intent. Acceptance does not mean approval of dimensions, sizes or weights nor does it relieve the Subcontractor and/or the Consultant from responsibility for errors, omissions or compliance with his obligations and/or requirements of the Contract and/or Subcontract.

Rev.	Date	Description	Initial	Checked
3	09/03/09	FOR SYDNEY WATER REVIEW	JT	RM
2	16/01/09	FOR FACADE + ROOFING TENDER	JT	RM
1	14/01/09	FOR COORDINATION	JT	RM

Revision Summary

- Storeroom 1,2,3 size increased

Sydney WATER

Brookfield MULTIPLEX

Sydney Water
Potts Hill

Truck Wash / Storage Sheds
Sections and Elevations

Check all dimensions and site conditions prior to commencement of any work, the purchase or ordering of any materials, fittings, plant, services or equipment and the preparation of shop drawings and/or the fabrication of any building components.
Do not scale drawings - refer to figured dimensions only. Any discrepancies shall immediately be referred to the architect for clarification.
All drawings may not be reproduced or distributed without prior permission from the architect.

Scale	1:100 @ B1 & 1:250 @ A3
Drawn	JT
Project No.	S10955
Status	Design Development
Plot Date	9/3/2009 9:39:40 AM
Plot File	S:\10900-10999\S10955_SWA_POTTS_HILL\:00_MAIN\CAD\PLOTS\CD\AA-1021.DWG
Drawing No.	AA-1021
Revision.	3

Melbourne 1 Nicholson Street
Melbourne VIC 3000 Australia
T 03 8664 6200 F 03 8664 6300
email melb@batessmart.com.au
http://www.batessmart.com.au

Sydney 1/243 Liverpool Street
East Sydney NSW 2010 Australia
T 02 9380 7288 F 02 9380 7280
email syd@batessmart.com.au
http://www.batessmart.com.au

Bates Smart Pty Ltd ABN 70 004 999 400

BATESSMART™