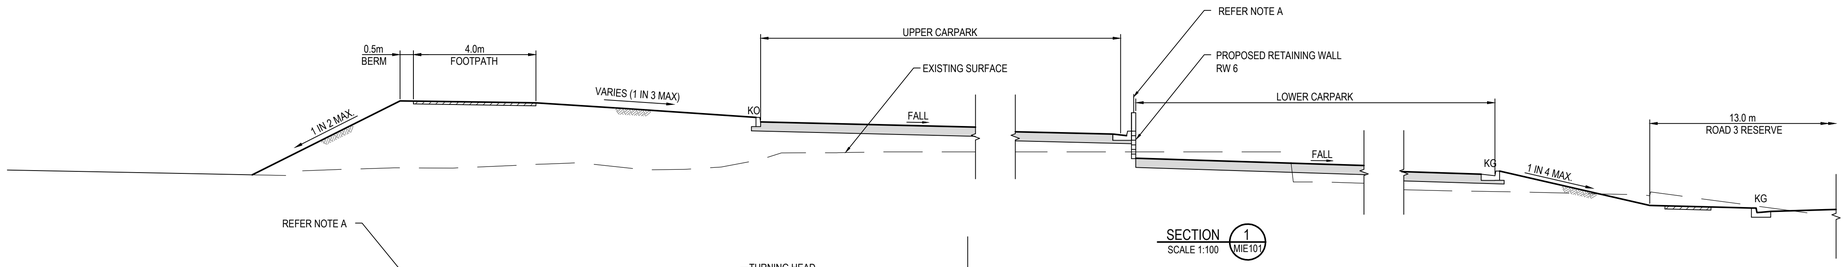

SECTION 1 (MIE101)
SCALE 1:100

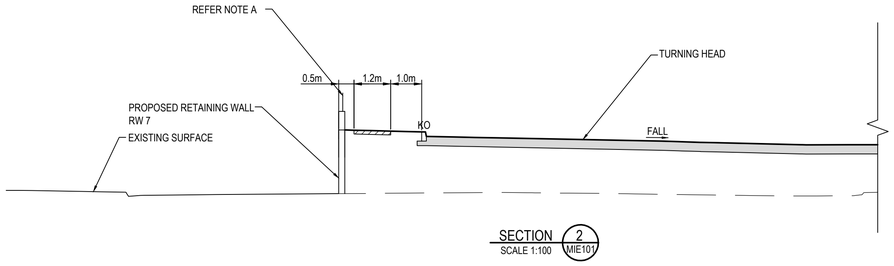

SECTION 2 (MIE101)
SCALE 1:100

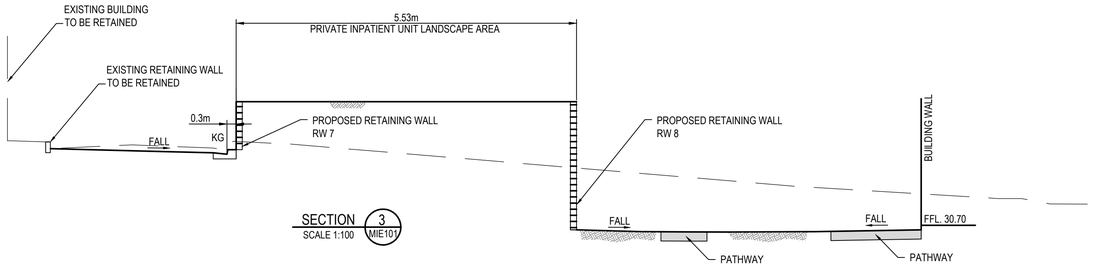

SECTION 3 (MIE101)
SCALE 1:100

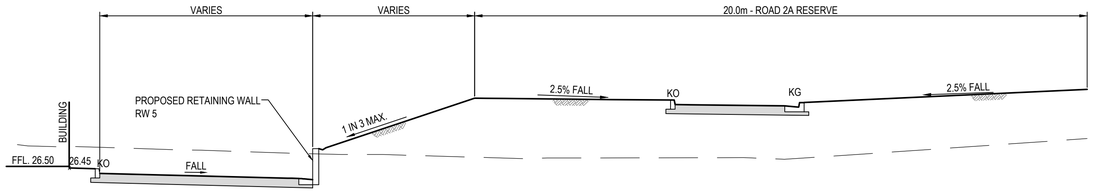

SECTION 4 (MIE102)
SCALE 1:100

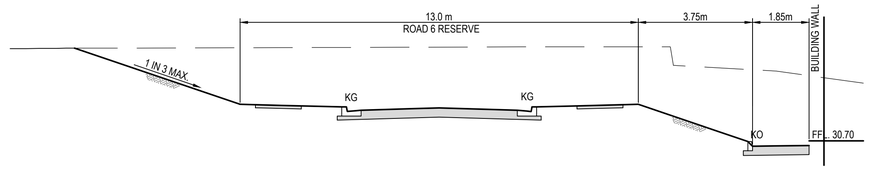

SECTION 5 (MIE102)
SCALE 1:100

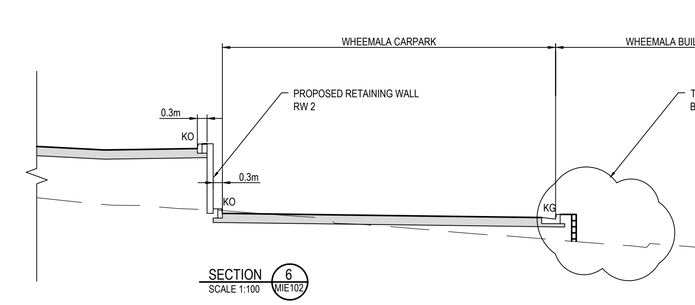

SECTION 6 (MIE102)
SCALE 1:100

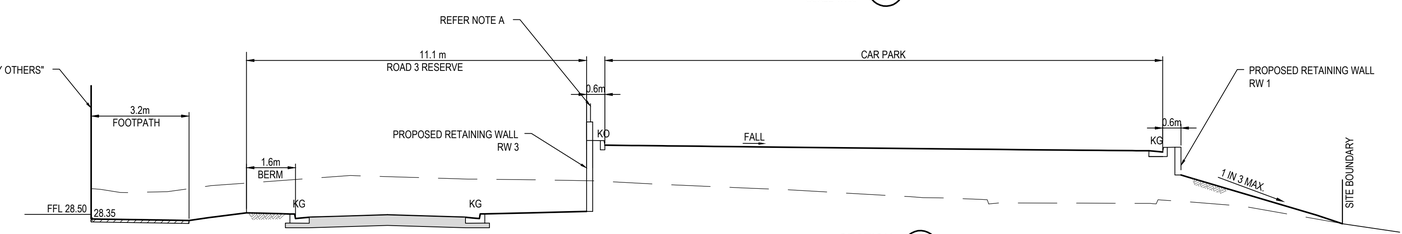

SECTION 7 (MIE102)
SCALE 1:100

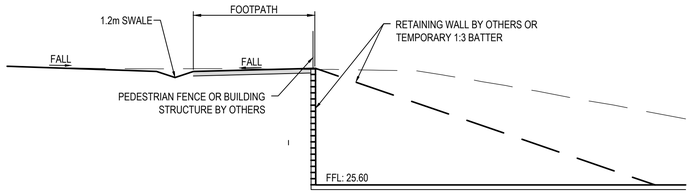

SECTION 8 (MIE102)
SCALE 1:100

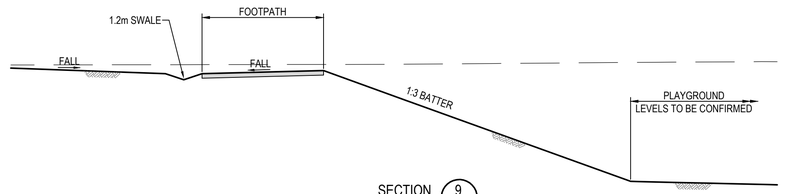

SECTION 9 (MIE102)
SCALE 1:100

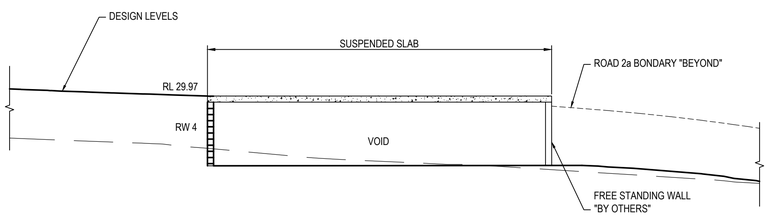

SECTION 10 (MIE102)
SCALE 1:100

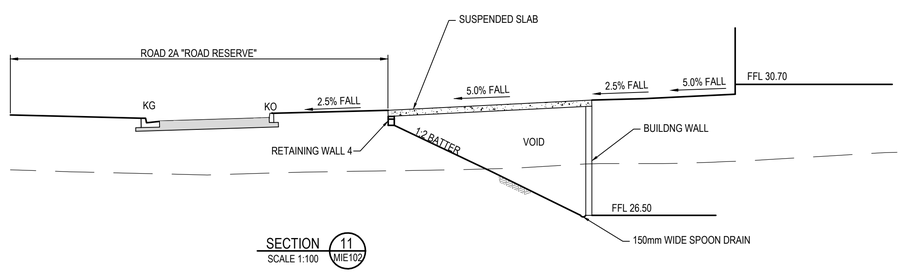

SECTION 11 (MIE102)
SCALE 1:100

NOTE A

CARPARK BARRIER FENCE AS SELECTED BY THE BUILDER / ARCHITECHT. SOME ALTERNATIVES ARE AS FOLLOWS:
- EXTEND BLOCKWALL 600mm OVER PAVEMENT AND CONSTRUCT PED. FENCE TO 1.2m TOTAL HEIGHT
- CONSTRUCT W-BEAM BARRIER IN CONJUNCTION WITH PEDESTRIAN FENCE TO 2m HEIGHT
- HEAVY DUTY BARRIER FENCE TO WITHSTAND VEHICLE IMPACT LOADING 1.2m HEIGHT

REV	DESCRIPTION	BY	APP	DATE
00	ISSUED FOR SECTION 75W	LC / RL	DB	13-04-12

MEINHARDT INFRASTRUCTURE & ENVIRONMENT
Level 4, 66 Clarence Street
Sydney NSW 2000
Telephone: (02) 9699 3088
Fax: (02) 9319 7508
www.meinhardtgroup.com
A.C.N. 051 627 591

©Copyright

CLIENT: ADCO
-

DESIGNED	DRAWN	APPROVED	SCALE @ A1
DH	RL	--	AS SHOWN

STATUS: ISSUED FOR SECTION 75W
NOT FOR CONSTRUCTION

PROJECT: RYDE REHABILITATION CENTRE
-
-

NORTH

TITLE: SITE SECTIONS
-
-

PROJECT No: 106963-01-MIE110
DRAWING No:
REV: 00

DWG FILE: X:\106963 - Ryde Rehabilitation, Putney\BIM\6_3 MHT ME\6_3_2 MHT INFIMEGI\ SECTION 75W\106963-01-MIE110.dwg - MH PLOT TIME: 13 Apr 2012, 4:34pm