CONTINUATION ON DRAWING 106963-MIE103

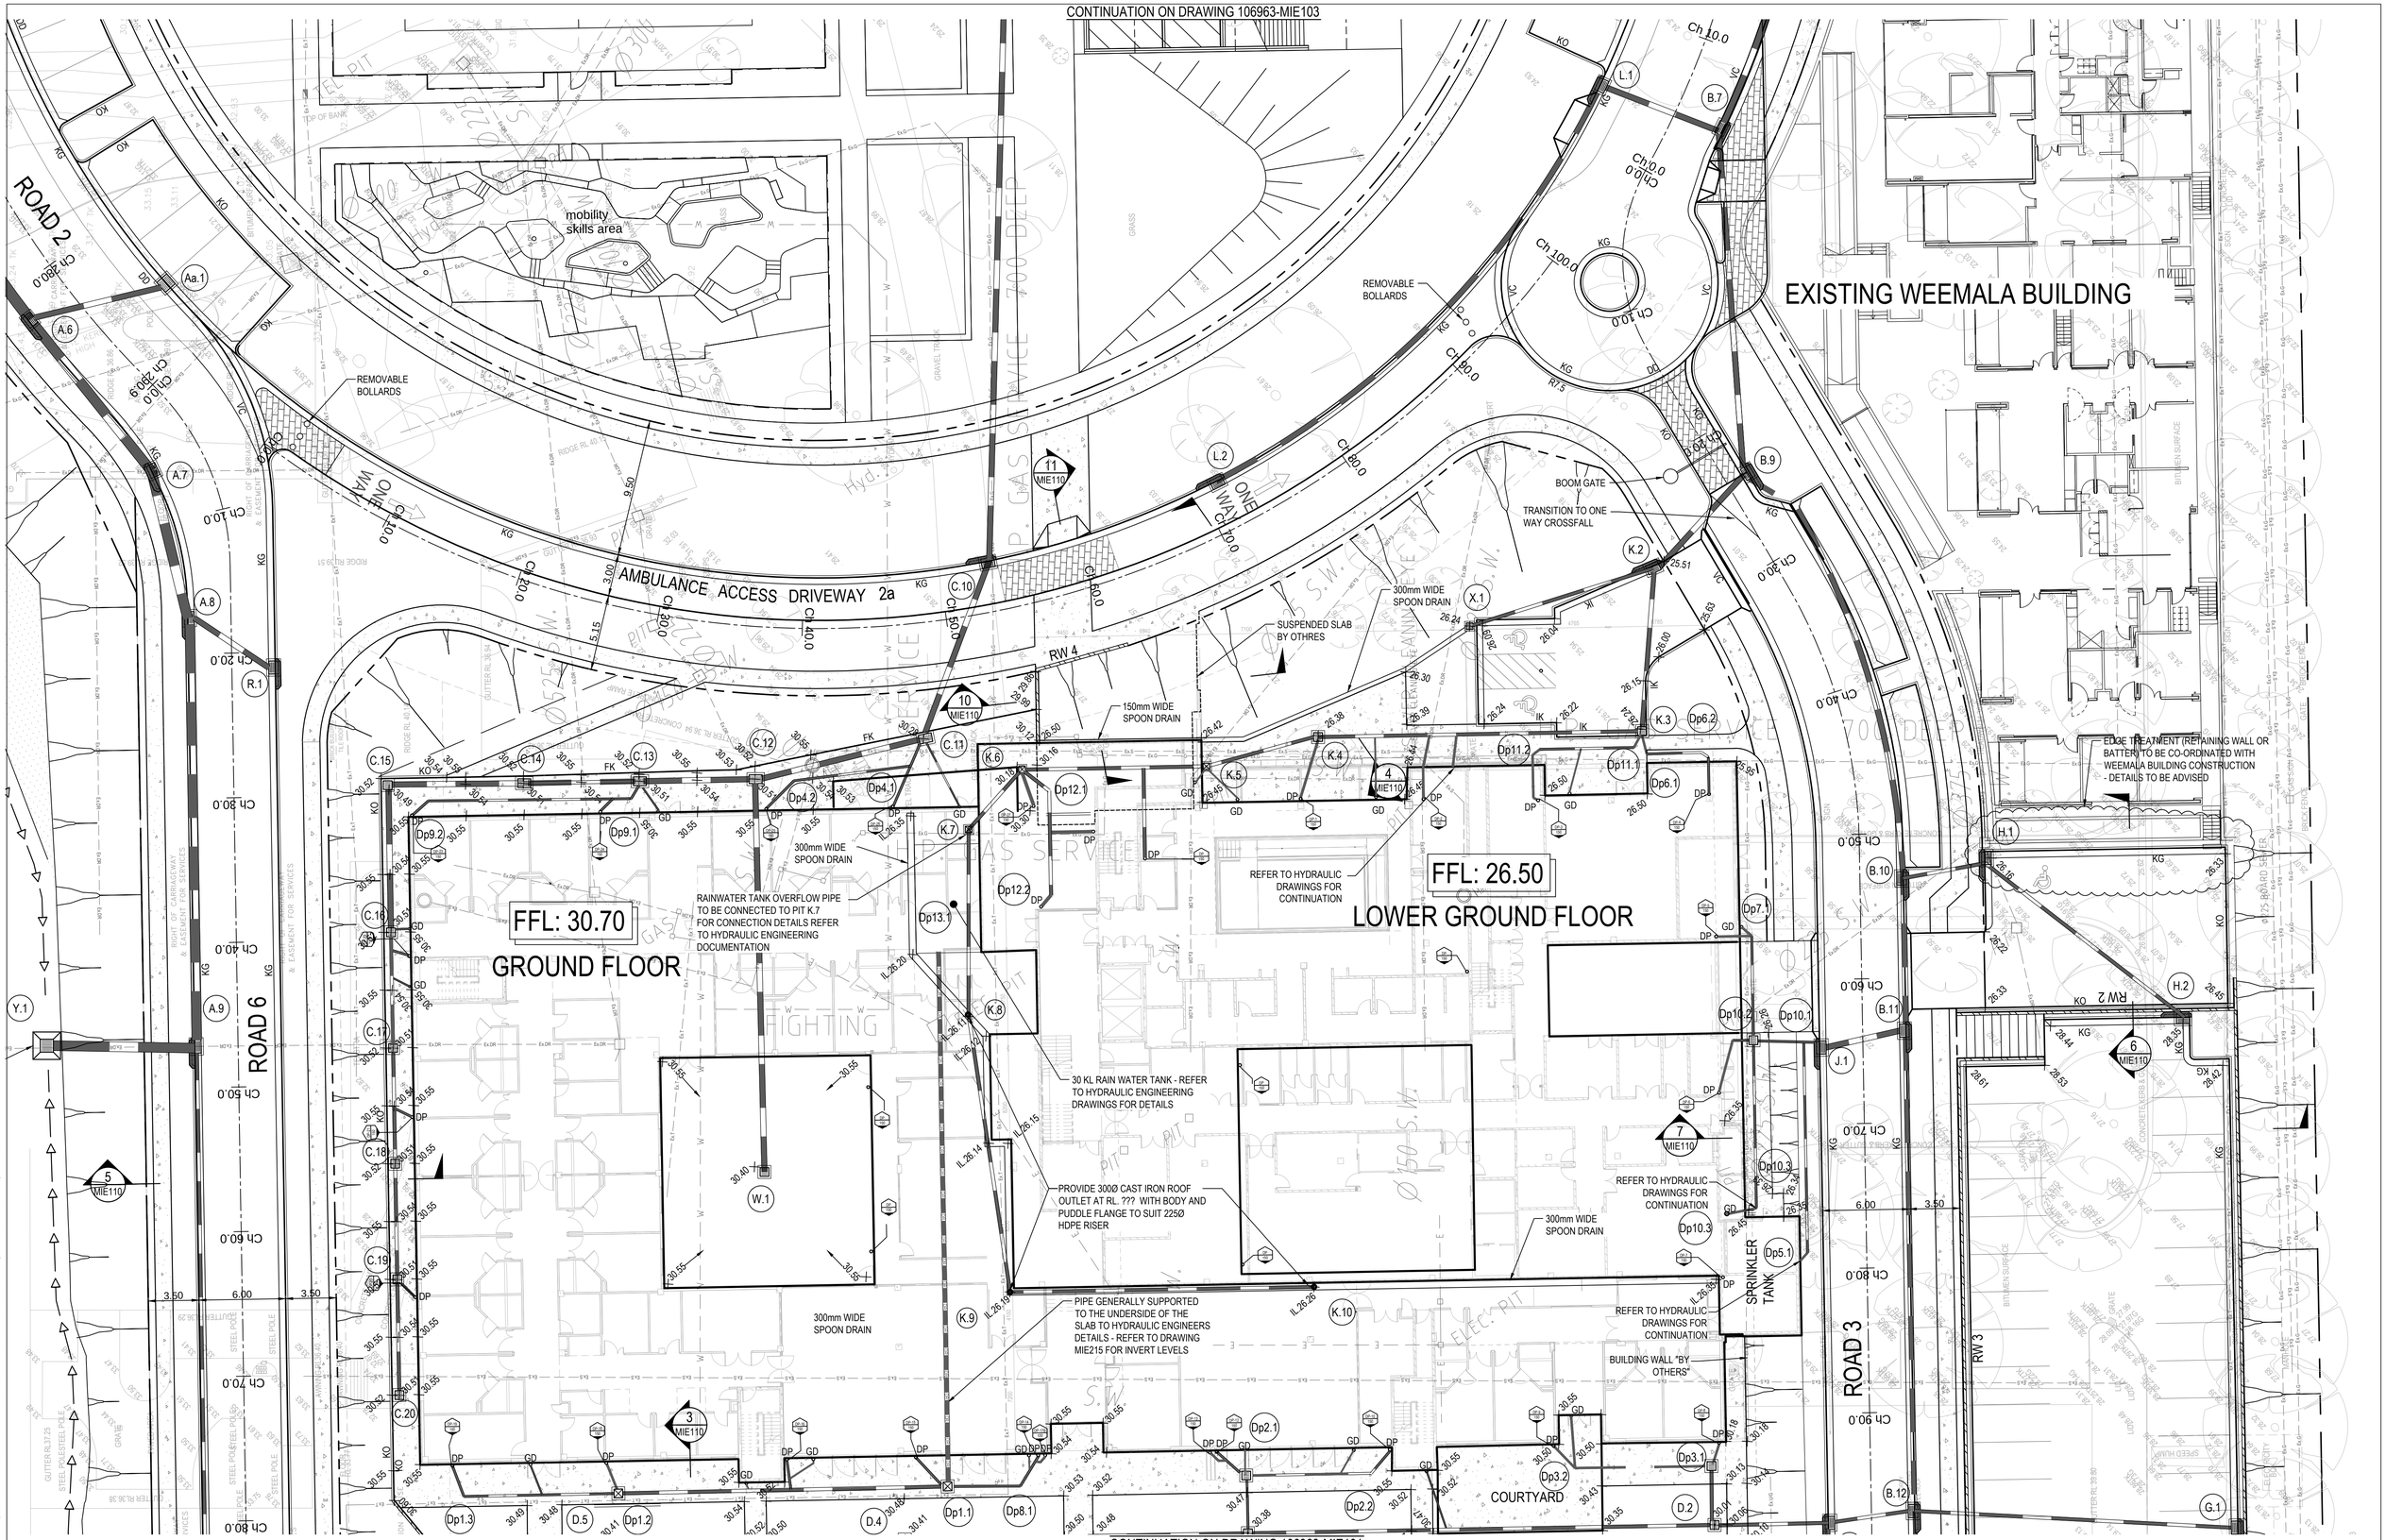

CONTINUATION ON DRAWING 106963-MIE101

REV	DESCRIPTION	BY	APP	DATE
00	ISSUED FOR SECTION 75W	LC / RL	DB	13-04-12
01	REISSUED FOR SECTION 75W	RL	DB	01-08-12
02	REISSUED FOR SECTION 75W	RL	DB	15-08-12

MEINHARDT INFRASTRUCTURE & ENVIRONMENT
Level 4, 66 Clarence Street
Sydney NSW 2000
Telephone: (02) 9699 3088
Fax: (02) 9319 7508
www.meinhardtgroup.com
A.C.N. 051 627 591
© Copyright

CLIENT: ADCO
-

DESIGNED	DRAWN	APPROVED	SCALE @ A1
DH	RL	--	1:200

STATUS: ISSUED FOR SECTION 75W
NOT FOR CONSTRUCTION

PROJECT: RYDE REHABILITATION CENTRE
-
-

NORTH

TITLE: DETAIL CIVIL PLAN
- SHEET 2
-

PROJECT No: 106963-01
DRAWING No: MIE102
REV: 02

DWG FILE: X:\106963 - Ryde Rehabilitation, Putney\60\MIE_3 MHT MIE\16_3.2 MHT INF\MEG\1-SECTION 75W\106963-01-MIE101-105.dwg - MH PLOT TIME: 15 Aug 2012, 5:25pm