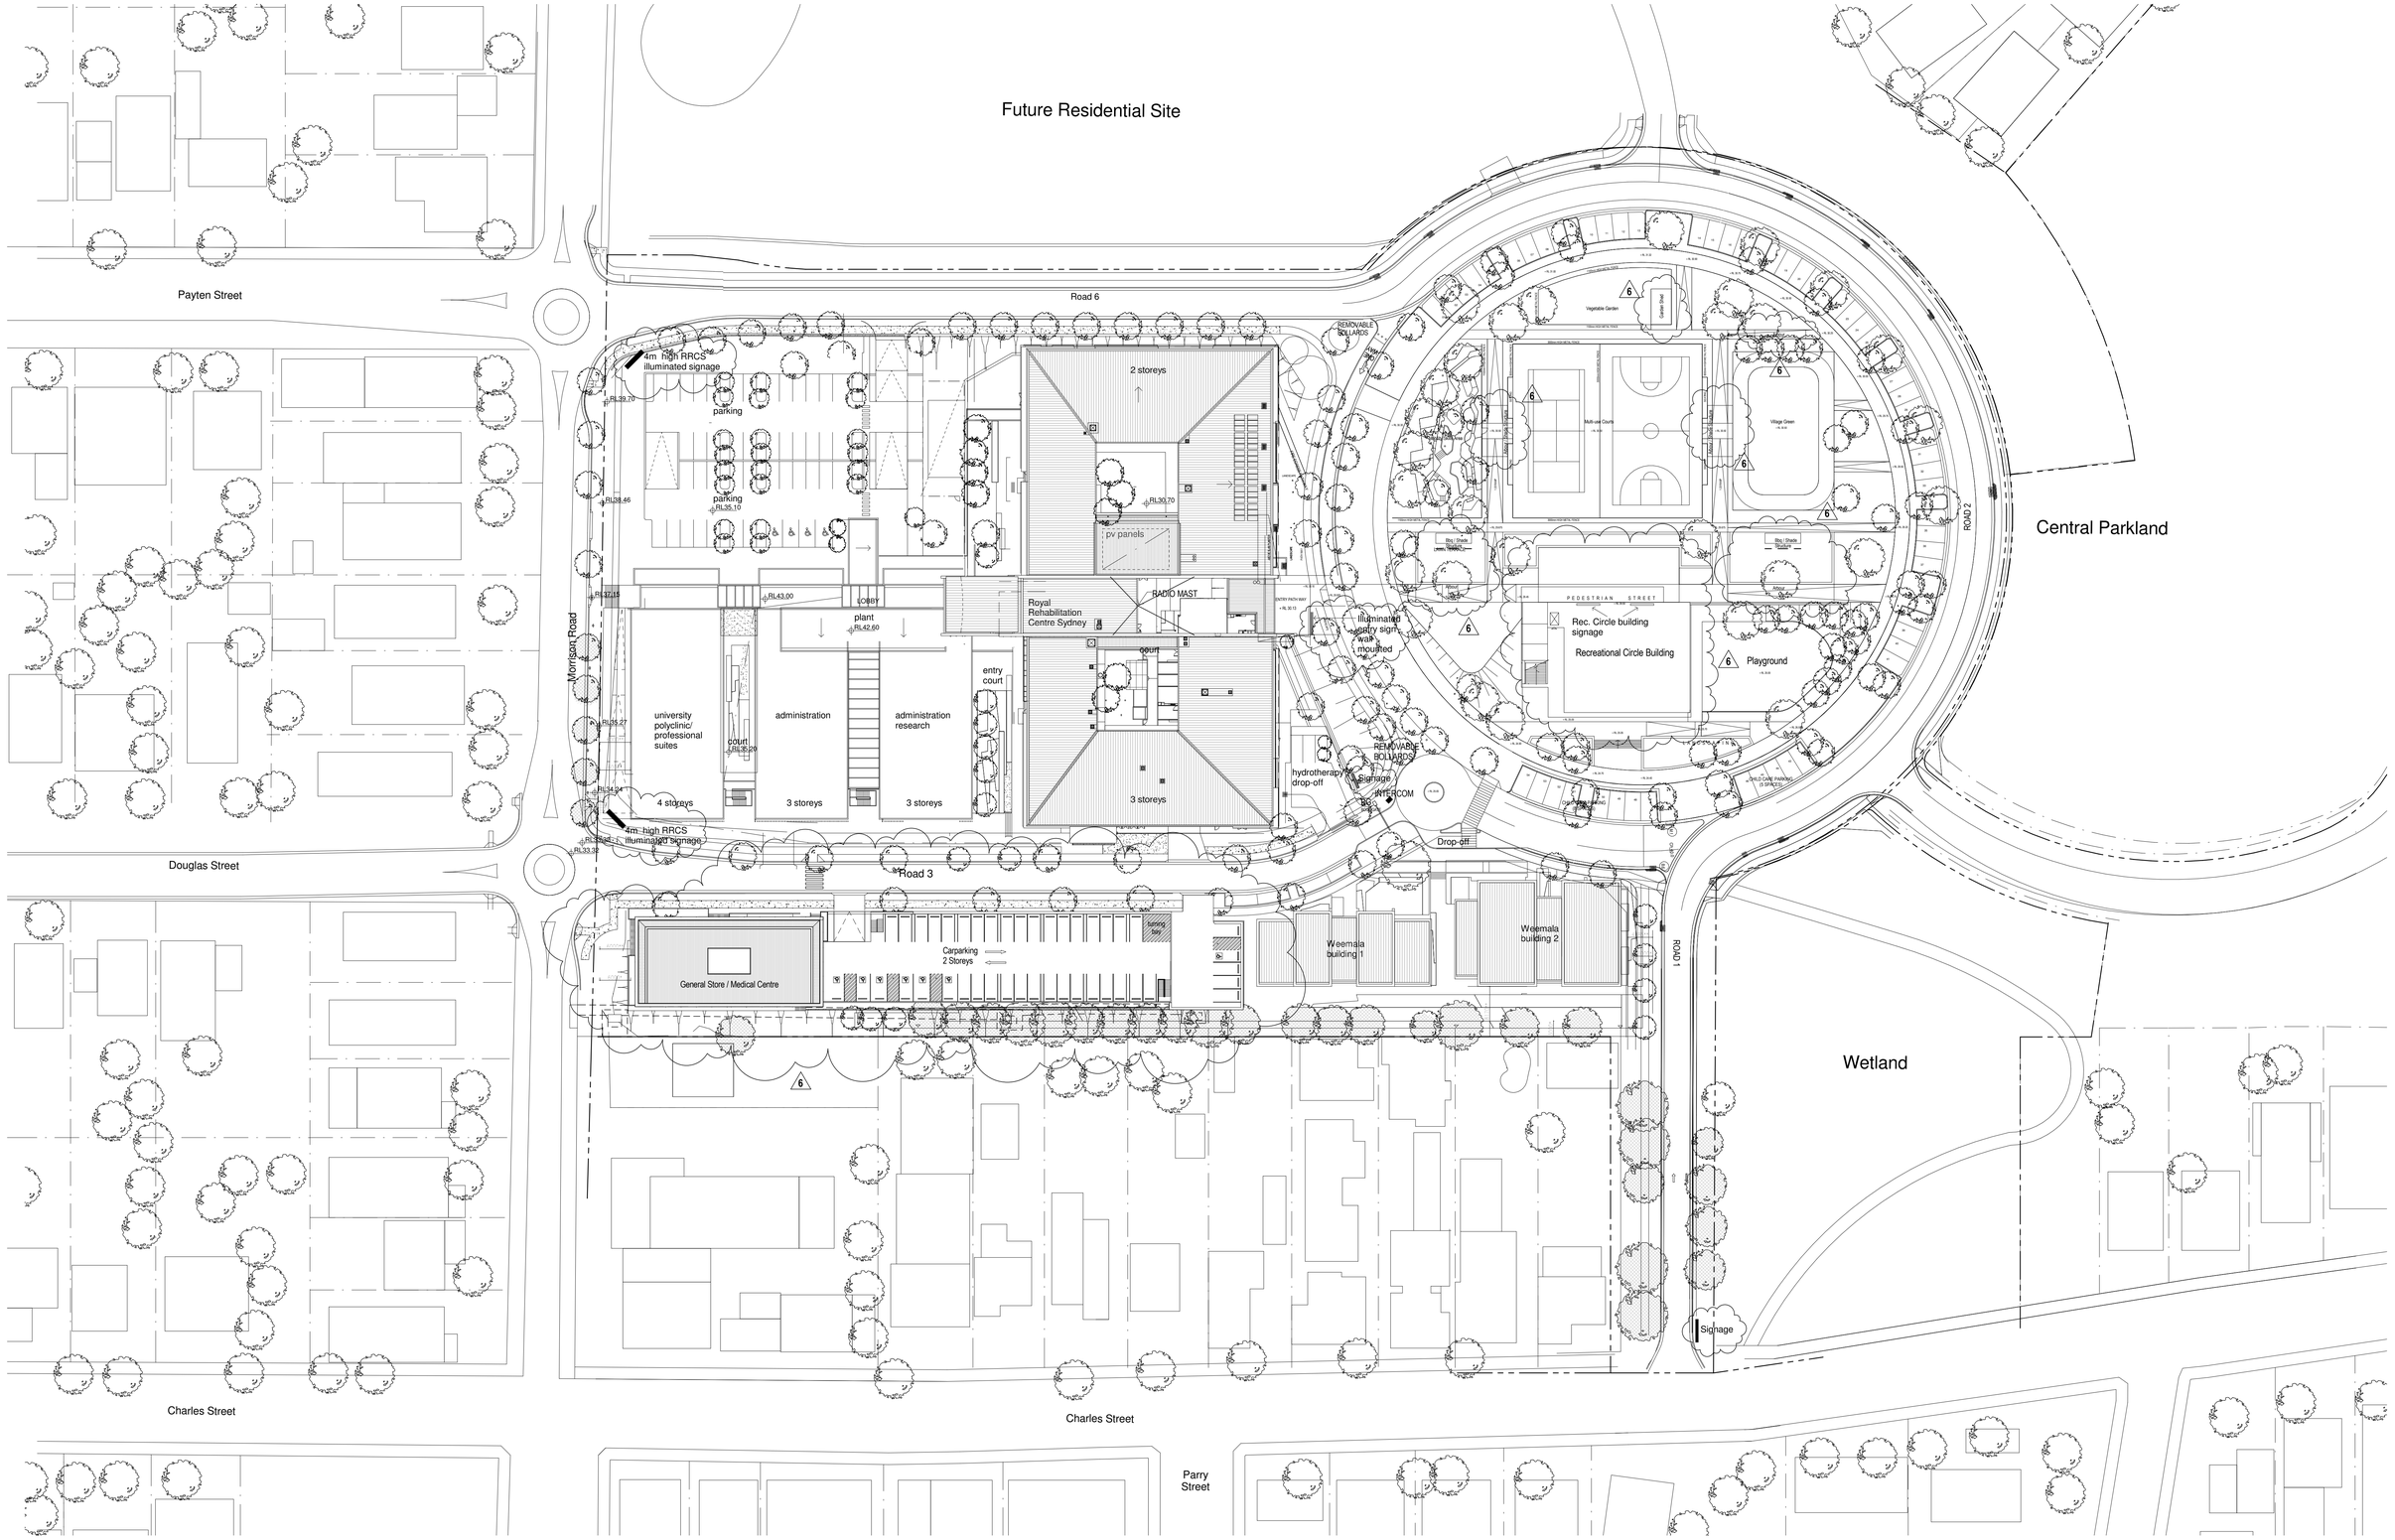

1 GROUND FLOOR
1 : 500

SECTION 75W SUBMISSION

© SUTERS ARCHITECTS PTY LTD ABN 83 129 614 713
www.sutersarchitects.com.au

Notes
The information contained in the document is copyright and may not be used or reproduced for any other project or purpose.
Verify all dimensions and levels on site and report any discrepancies prior to the commencement of work.
Drawings are to be read in conjunction with all contract documents.
Use figured dimensions only. Do not scale from drawings.
Suters Architects cannot guarantee the accuracy of content and format for copies of drawings issued electronically.
The completion of the issue details checked and authorised section below is confirmation of the status of the drawing. The drawing shall not be used for construction unless endorsed "For Construction" and authorised for issue.

Issue	Description	Date	Chk	Auth
6	Section 75W Amendment	19.04.13	MK	KD
5	Project Application Re Issue	02.07.12	MK	KD
4	Project Application Re Issue - Road Widths / Elevations	03.05.12		KD
3	Project Application Re-Issue	18.03.11		KD
2	Project Application	14.04.08		
1	Consultant Issue	31.03.08		
	Client Issue	06.02.08		

PROJECT NORTH

N

LEGEND

EXISTING TREE TO BE RETAINED

EXISTING TREE REMOVED

APPROVED CONCEPT PLAN SETBACK
PLANNING APPLICATION SETBACK

ARCHITECT
suters

CLIENT

PROJECT
ROYAL REHABILITATION CENTRE SYDNEY
59 CHARLES STREET, RYDE

DRAWING
SITE PLAN

Scale	Date Printed	Drawn
As indicated @ B1	16/05/2013 5:17:56 PM	AB/DC/RM

File Name
C:\Revit\302749_CENTRAL_rmurray.rvt

Project Number	Drawing Number	Issue
302749	AR-PA-1-05	6