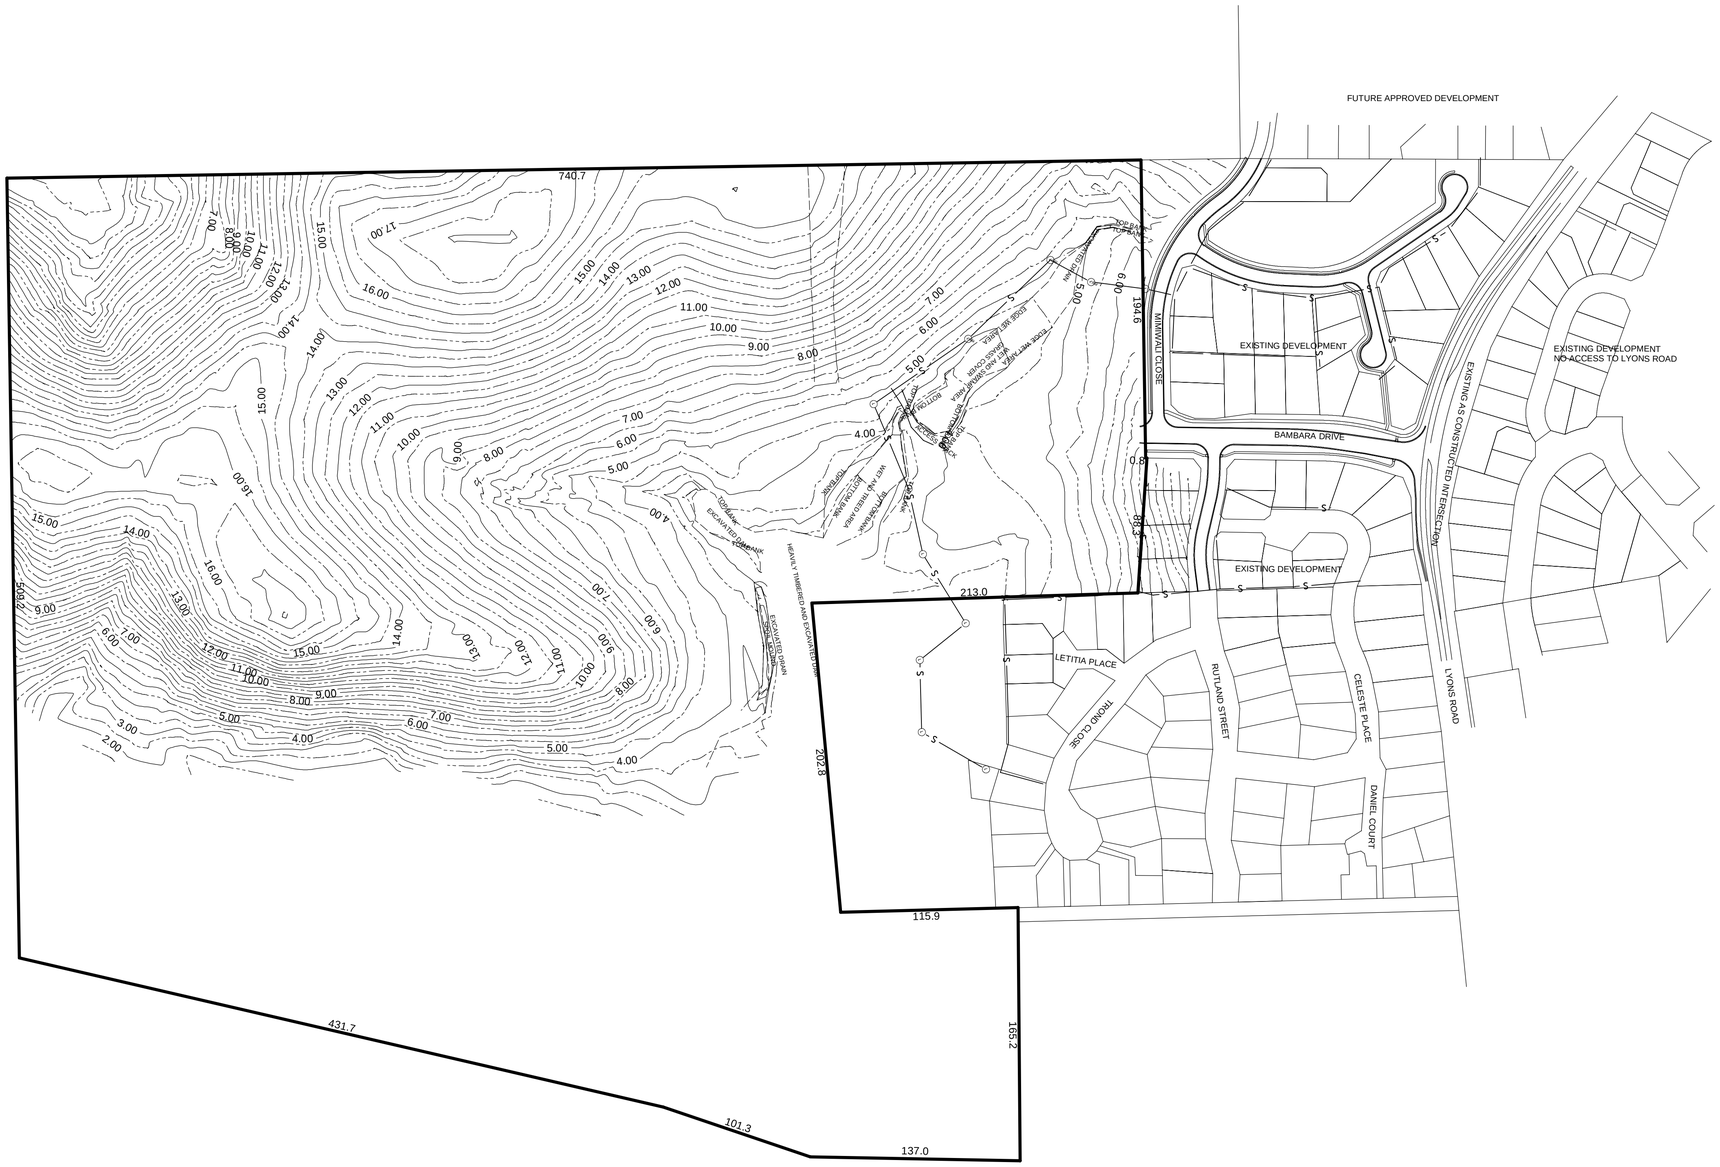

Rev	Date	Revision	Check
A	NOV 10	SUBDIVISION LAYOUT DELETED	

© COPYRIGHT

This document is and shall remain the property of Geoff Slattery Civil and Structural Engineer. The document may only be used for the purpose for which it was commissioned and in accordance with the terms of engagement for the commission. Unauthorised use of this document in any form whatsoever is prohibited.

PROPOSED SUBDIVISION
LOT 112 DP 1073791
LYONS ROAD
NORTH BONVILLE

DEVELOPMENT APPLICATION
EXISTING SITE

Engineering Details Shown on This Drawing are Certified Correct

Geoff Slattery BE(Hons)
MIEAust. Registered
Professional Engineer 97130

Date

Approved on Behalf
Coffs Harbour
City Council

City Engineer

Date

Scale 1:2000 AT A1 Check if Reduced	CAD Disk No BORSATO 01
Surveyed NKW	Datum AMG, AHD
Drawn GES	Design GES
Checked GES	Date OCTOBER 10

Geoff Slattery and Partners Pty Ltd
Civil and Structural Engineers
Geoff Slattery & Partners Pty Ltd ABN 65 097 037 221
192 Pacific Highway
P.O. Box 8090
COFFS HARBOUR
N.S.W., 2450
Phone 02 6651 1944
Fax 02 6651 5766
Email g_slattery@bigpond.com

Job No	Drawing No
0824	00 REV A

Drawing Sheets

Dwg of Dwg's

Council No