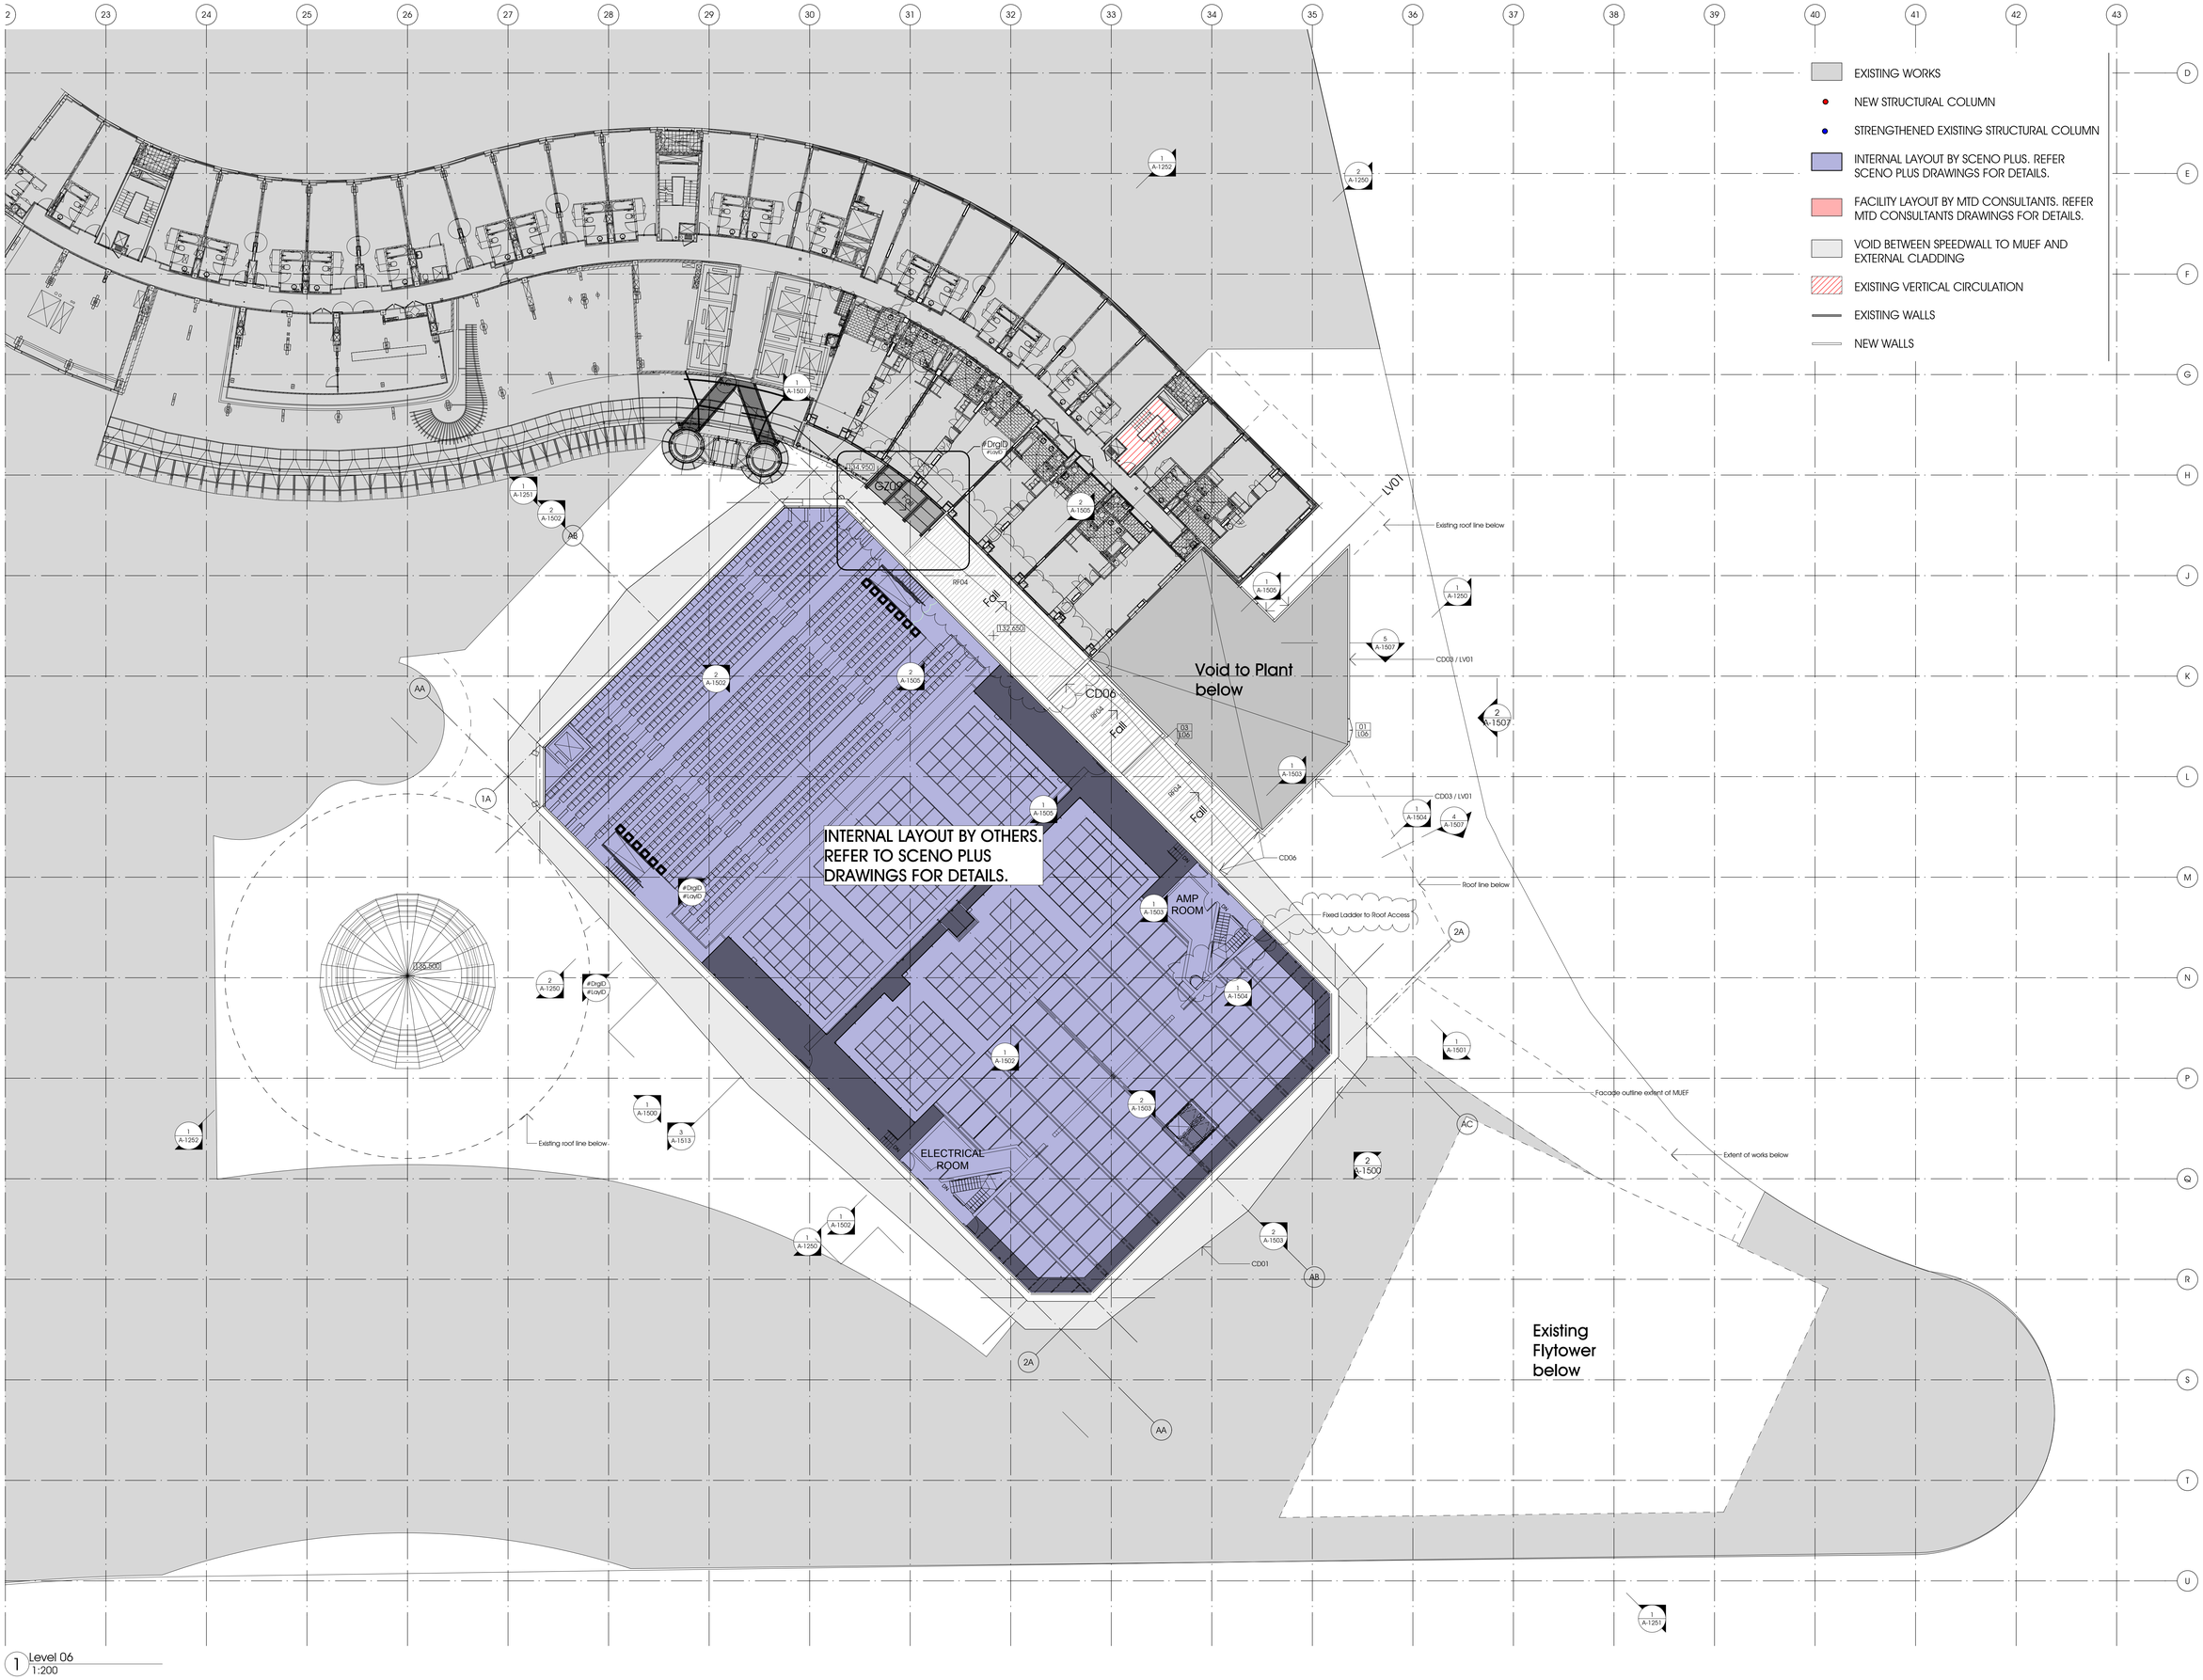

1 Level 06
1:200

fitzpatrick+partners
NOTICE

This drawing is issued upon the condition it is not copied, reproduced, retained or disclosed to any unauthorised person either wholly or in part without prior consent in writing of fitzpatrick+partners.

Drawings show design intent only. Shop drawings are to be provided for approval prior to construction or manufacture.

Do not scale drawings. Check dimensions before commencing work.

Inconsistences are to be reported to fitzpatrick + partners.

All drawings are subject to detailed co-ordination & survey. fitzpatrick + partners are not responsible for the accuracy of existing building information.

Numbers following an abbreviation denote a particular type of item. For explanation of item types refer to specification and finishes schedule.

ABBREVIATIONS

AFFL	ABOVE FINISHED FLOOR LEVEL	KE	KITCHEN EXHAUST
CEX	CARPARK EXHAUST SHAFT	LMR	LIFT MOTOR ROOM
CJ	CONSTRUCTION JOINT	MAX	MAXIMUM
COL	COLUMN	MECH	MECHANICAL SHAFT
COM	COMMUNICATION SERVICES	MIN	MINIMUM
CSA	CARPARK SUPPLY SHAFT	NLA	NET LETTABLE AREA
DP	DOWNPIPE	NOM	NOMINAL
DWG	DRAWINGS	NTS	NOT TO SCALE
EJ	EXPANSION JOINT	RA	RETURN AIR SHAFT
ELEC	ELECTRICAL SHAFT	RL	RELATIVE LEVEL
ENG	ENGINEER	RO	ROUGH OPENING
EXST	EXISTING	RWO	RAIN WATER OUTLET
FCL	FINISHED CEILING LEVEL	SA	SUPPLY AIR
FE	FIRE EXTINGUISHER	SE	SMOKE EXHAUST SHAFT
FFL	FINISHED FLOOR LEVEL	SFL	STRUCTURAL FLOOR LEVEL
FH	FIRE HYDRANT	SIM	SIMILAR
FHR	FIRE HOSE REEL	SP	STAIR PRESSURISED SHAFT
FRL	FIRE RESISTANCE LEVEL	SPEC	SPECIFICATION
FS	FIRE STAIR	SPR	SPRINKLER
FSR	FLOOR SPACE RATIO	SS	STAINLESS STEEL
FW	FLOOR WASTE	SWH	SWITCH
GBA	GROSS BUILDING AREA	TEL	TELEPHONE
GEX	GARBAGE EXHAUST SHAFT	TEX	TOILET EXHAUST SHAFT
GFA	GROSS FLOOR AREA	TOW	TOP OF WALL
GLA	GROSS LETTABLE AREA	TYP	TYPICAL
GPO	GENERAL PURPOSE OUTLET	UNO	UNLESS OTHERWISE NOTED
HYD	HYDRAULIC SHAFT	US	UNDERSIDE

CODING LEGEND

AH	ACCESS HATCH / PANEL	LV	LOUVRE
AP	ACCESS PLATFORM / WALKWAY / LADDER	MR	MIRROR
AV	AUDIO VISUAL/BOARDROOM	PA	PAINT
BF	BATHROOM FITTING	PC	PROTECTIVE COATING (STEEL)
BH	BALUSTRADE / HANDRAIL	PV	PAVING
BL	BLINDS / CURTAINS	RF	ROOFING
BO	BOLLARD	RM	RESILIENT MATERIAL
CD	CLADDING	RN	RENDER
CE	CARPARK EQUIPMENT	RW	RAIN WATER GOODS
CF	CARPARK FITTING	SD	SUNSHADING DEVICE
CG	CORNER GUARD	SF	SANITARY FIXTURE
CL	CEILING	SK	SKIRTING
CO	CONCRETE FINISH	ST	STONE
CP	CARPET	TC	TOILET CUBICLE / PARTITION
CV	COVER / GRATE	TF	TIMBER FLOORING / DECK
CW	CURTAIN WALL	TGSI	TACTILE GROUND SURFACE INDICATORS
EA	ELECTRICAL APPLIANCE	TL	TILING
FB	FABRIC	TW	TAPWARE
FN	FENCING	TZ	TERRAZZO
FU	FURNITURE (LOOSE)	UCA	UNENCLOSED COVERED AREA
FX	FITTINGS & FUTURES (Misc.)	WM	WATERPROOF MEMBRANE
GT	GUTTER	WT150	WALL TYPE - CONCRETE
GZ	GLAZING SYSTEM / WINDOW	WT200	WALL TYPE - MASONRY
HG	HOT DIP GALVANIZING	WT300	WALL TYPE - DRY WALL
IN	INSULATION	WT400	WALL TYPE - SHAFT WALL
JT	JOINERY TYPE	WT500	WALL TYPE - COMPOSITE WALL
LA	LIQUID APPLIED FLOORING		

AMENDMENTS

Amd	Date	Description	Chk
01	24.01.11	For Co-ordination	NB
02	11.02.11	For Co-ordination	NB
03	01.03.11	65% Design Development (TENDER)	NB
04	24.03.11	100% Design Development (TENDER)	SC
05	31.03.11	100% Design Development (TENDER)	SC
06	28.04.11	UPDATED TENDER ISSUE	SC
07	03.11.11	DOP ISSUE	

NOT FOR CONSTRUCTION

CLIENT
Tabcorp

PROJECT
MUEF - Multi Use Entertainment Facility
Star City Casino, Pirrama Road, Sydney NSW 2000

fitzpatrick+partners
© Copyright 2009
P) + 61 2 8274 8299 W) www.fitzpatrickpartners.com

PROJECT NORTH
50mm on original

DRAWING
PLANS - GENERAL ARRANGEMENT LEVEL 07/TRUSS

DRAWN	APPROVED	PRINT DATE
JW	SC	3/11/2011

STATUS: FOR TENDER
ISSUE: 07

SCALE	PROJECT NO.	DRAWING NO.
@ B1	21013	A-1108