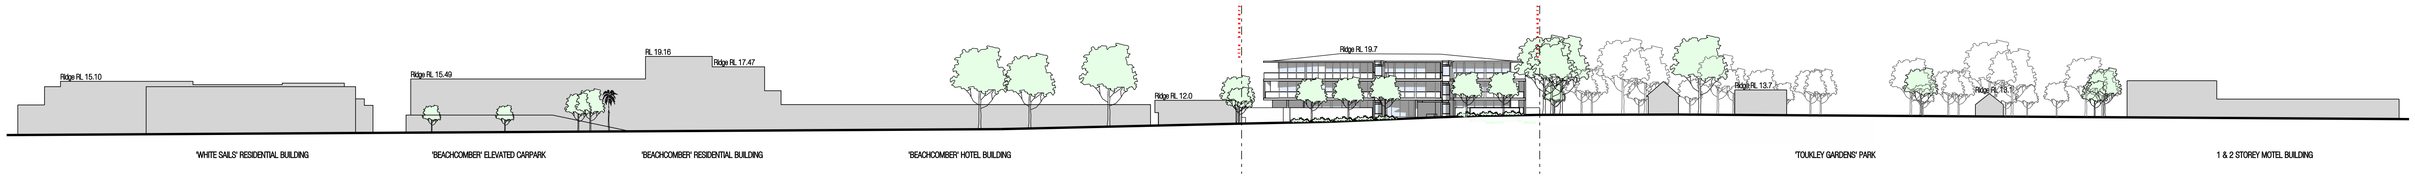

ELEVATION ALONG MAIN ROAD

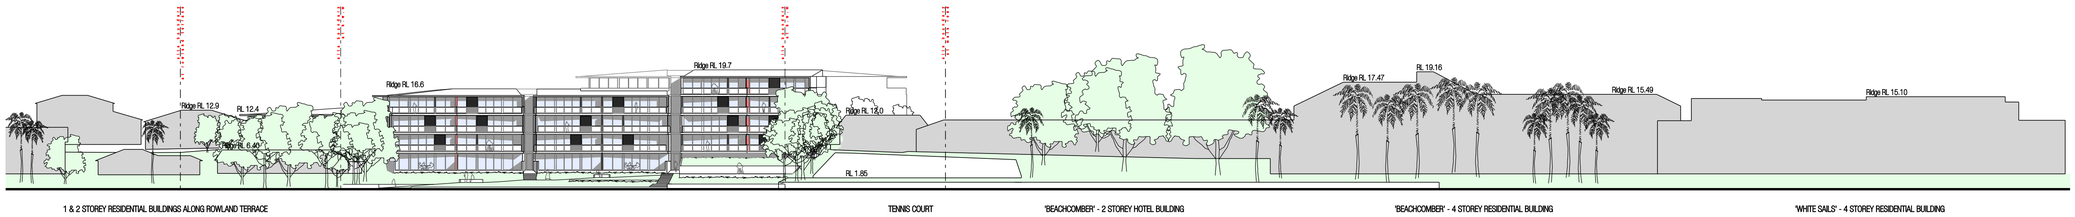

ELEVATION FROM LAKE

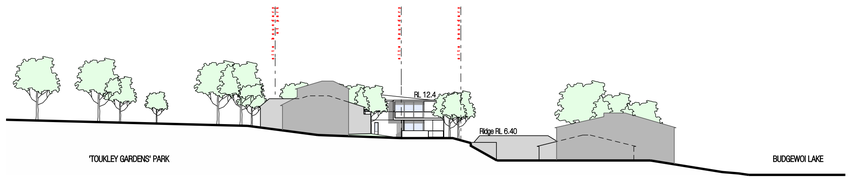

ELEVATION FROM ROWLAND TERRACE

revision	date	description	by	verification	initial	signature	date
A	13.05.09	ISSUED FOR ENVIRONMENTAL ASSESSMENT	JG	checked by	JG		17.09.09
B	17.09.09	REDUCED SCHEME ISSUED FOR PREFERRED PROJECT REPORT	JG	approved by	DS		17.09.09

Ancher/Mortlock/Woolley

Suite C3.18, Level 3, 22-36 Mountain Street, Ultimo NSW 2007, Australia
T + 61 2 9280 2445 F + 61 2 9280 2446 E amw@amwarchitects.com.au
Nominated Architects: Dale Swan Cert. No. 3316. Phil Balgarnt Cert. No. 6174

project: **TOUKLEY SENIORS LIVING**
222 MAIN ROAD, TOUKLEY

client: RUSTRUM PTY LTD

drawing: **STREETSCAPE ELEVATIONS**

N

scale 1:500@A1 | 0 5 10 25
drawn by JG/DJ
project no **0809**
drawing no **EA-402**
revision **B**