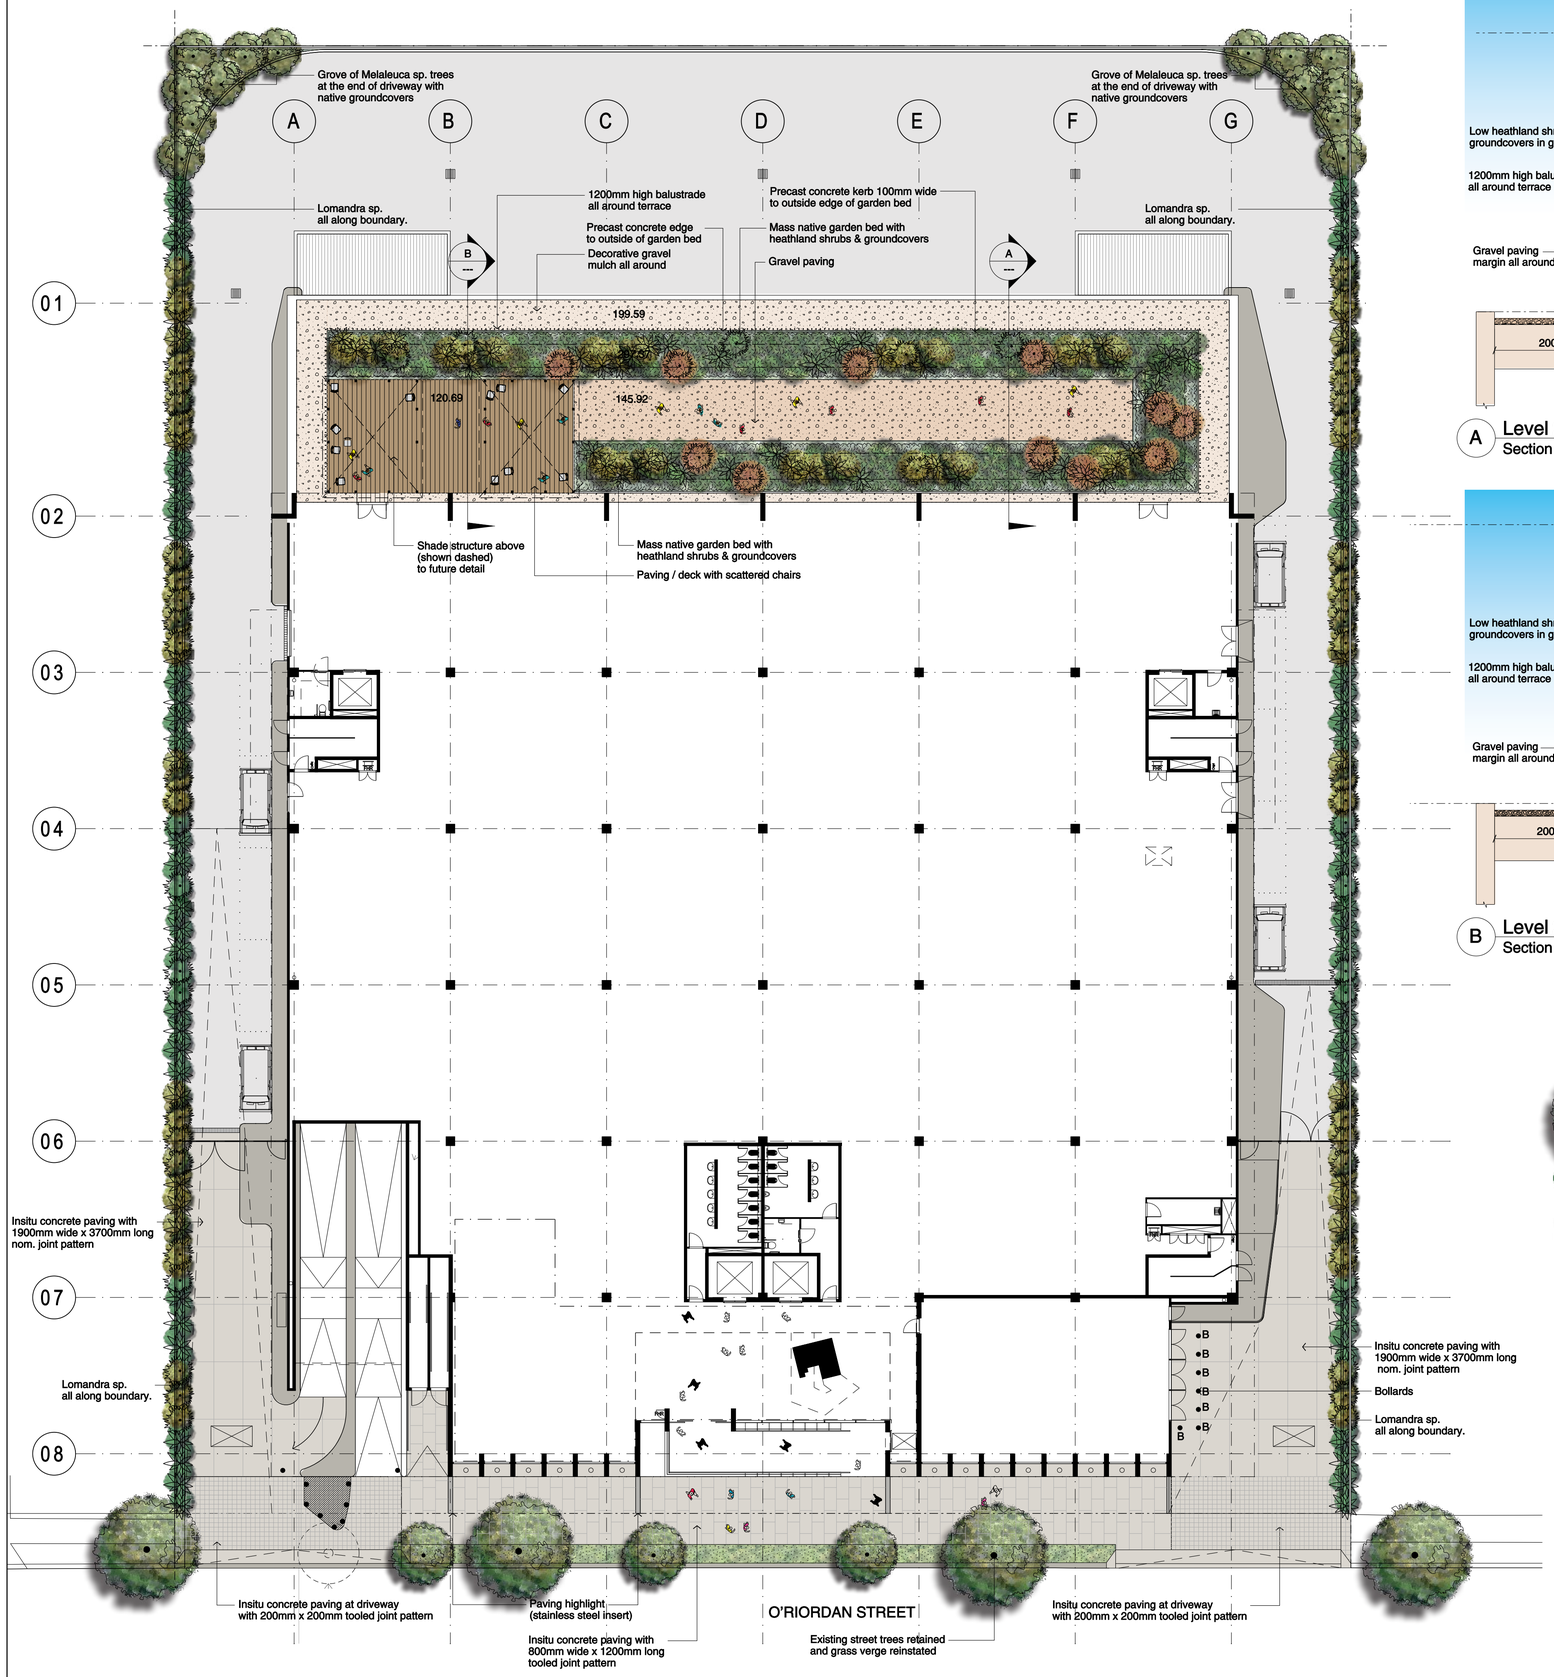

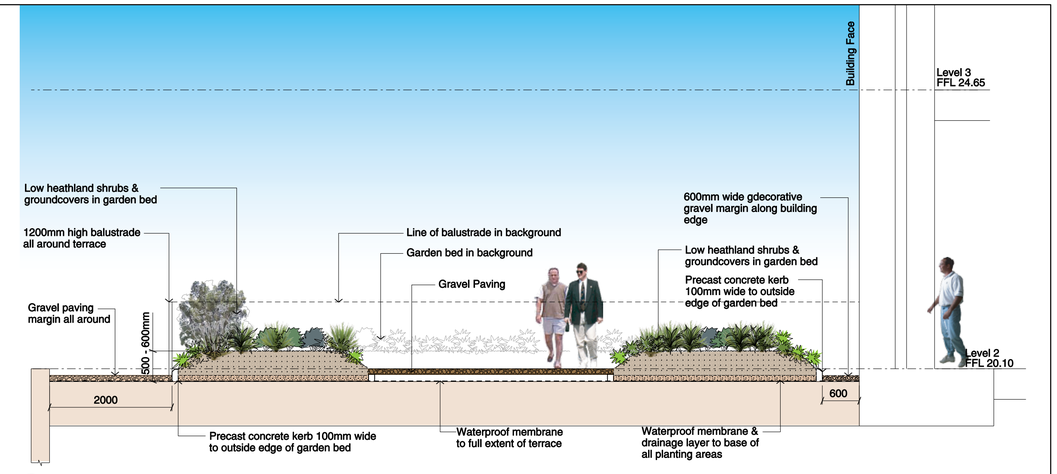

A Level 2 Terrace
Section

Scale 1:50

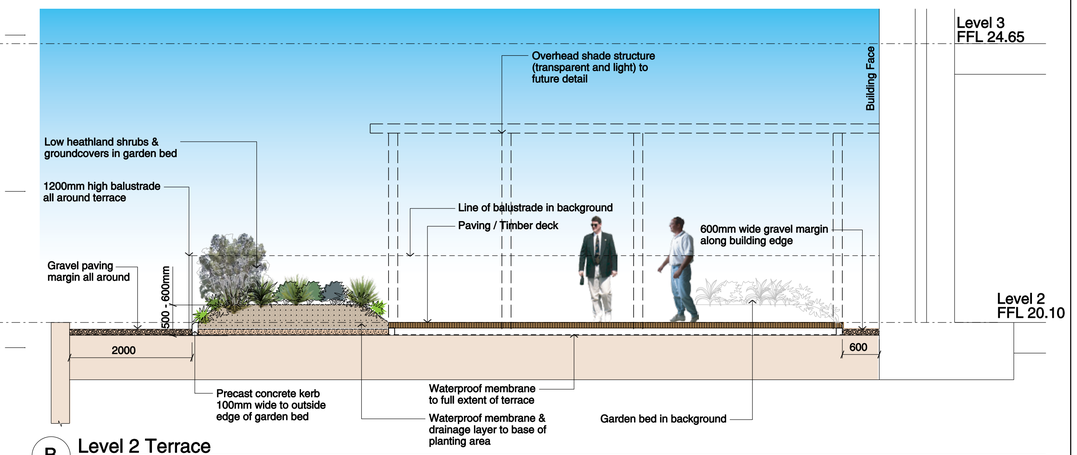

B Level 2 Terrace
Section

Scale 1:50

LEGEND

- Existing tree to be removed (Melaleuca quinquenervia)
- Existing trees to be retained (Street Trees along O'Riordan Street)
- Proposed Groundcover along boundary (Lomandra sp.)
- Proposed Heathland shrub and groundcover planting on Terrace Refer to plant schedule
- Reinstate existing grass verge
- •B Proposed Bollards
- Proposed Streetscape Paving Insitu concrete paving with 800mm x 1500mm tooled joint pattern
- Paving inserts (Stainless steel paving bands)
- Proposed Concrete Paving Insitu concrete paving with 1900mm x 3700mm tooled joint pattern
- Proposed Concrete Paving to driveway Insitu concrete paving with 200mm x 200mm tooled joint pattern

PLANT SCHEDULE

Code	Botanical Name	Common Name	Container Size	Size at Maturity	Spacing
Trees					
Mh	Melaleuca quinquenervia	Broad leafed paper bark	100 litre	4-5m tall, 2-3m wide	As Shown
Shrubs & Groundcovers in Terrace Garden Beds					
Ac	Actinotus helianthi	Flannel Flower	2.5 litre	2.5 litre	4/m2
Bs	Banksia spinulosa 'Birthday Candles'	Low banksia	5 litre	5 litre	4/m2
Be	Banksia ericifolia	Heath banksia	5 litre	5 litre	4/m2
Bi	Banksia integrifolia	Coastal banksia	5 litre	5 litre	4/m2
Ca	Correa alba	Coastal Correa	2.5 litre	2.5 litre	4/m2
Cr	Correa reflexa	Native Fuchsia	2.5 litre	2.5 litre	4/m2
Cg	Carpobrotus glaucescens	Coastal Pigface	2.5 litre	2.5 litre	4/m2
Ll	Lomandra longifolia	Mat Rush	2.5 litre	2.5 litre	4/m2
Llt	Lomandra longifolia 'Tanika'	Mat Rush Tanika	2.5 litre	2.5 litre	4/m2
Sa	Scaevola albida	Coast Fan Flower	2.5 litre	2.5 litre	4/m2
Wf	Westringia fruticosa	Native Rosemary	5 litre	2.5 litre	4/m2

These designs, plans and specifications and the copyright therein are the property of TRACT CONSULTANTS PTY. LTD. and must not be used, reproduced or copied, wholly or in part, without the written permission of TRACT CONSULTANTS PTY. LTD.

Rev. No.	Description	Date	Drawn	Approved
02	REVISED LANDSCAPE TERRACE	27.11.08	LC	
01	FINAL DRAFT- Issue for review and information	04.07.08	LC	
00	Preliminary Issue for review and information	30.06.08	LC	

Tract
TRACT CONSULTANTS PTY LTD
ACN 055 213 842
LEVEL 8, 80 MOUNT STREET
NORTH SYDNEY
SYDNEY,NSW,2060
AUSTRALIA
TELEPHONE 61 2 9954 3733
FACSIMILE 61 2 9954 3825
E-mail sydney@tract.net.au
Web: www.tract.net.au

Client
GOODMAN

Project
AUSTRALIAN RED CROSS BLOOD SERVICE

Title
LANDSCAPE PLAN

Scale:
1:200 @A1

Drawn: LC
Date: 27.06.08
Drawing Number: 208009 LD SK 02
Revision: 02