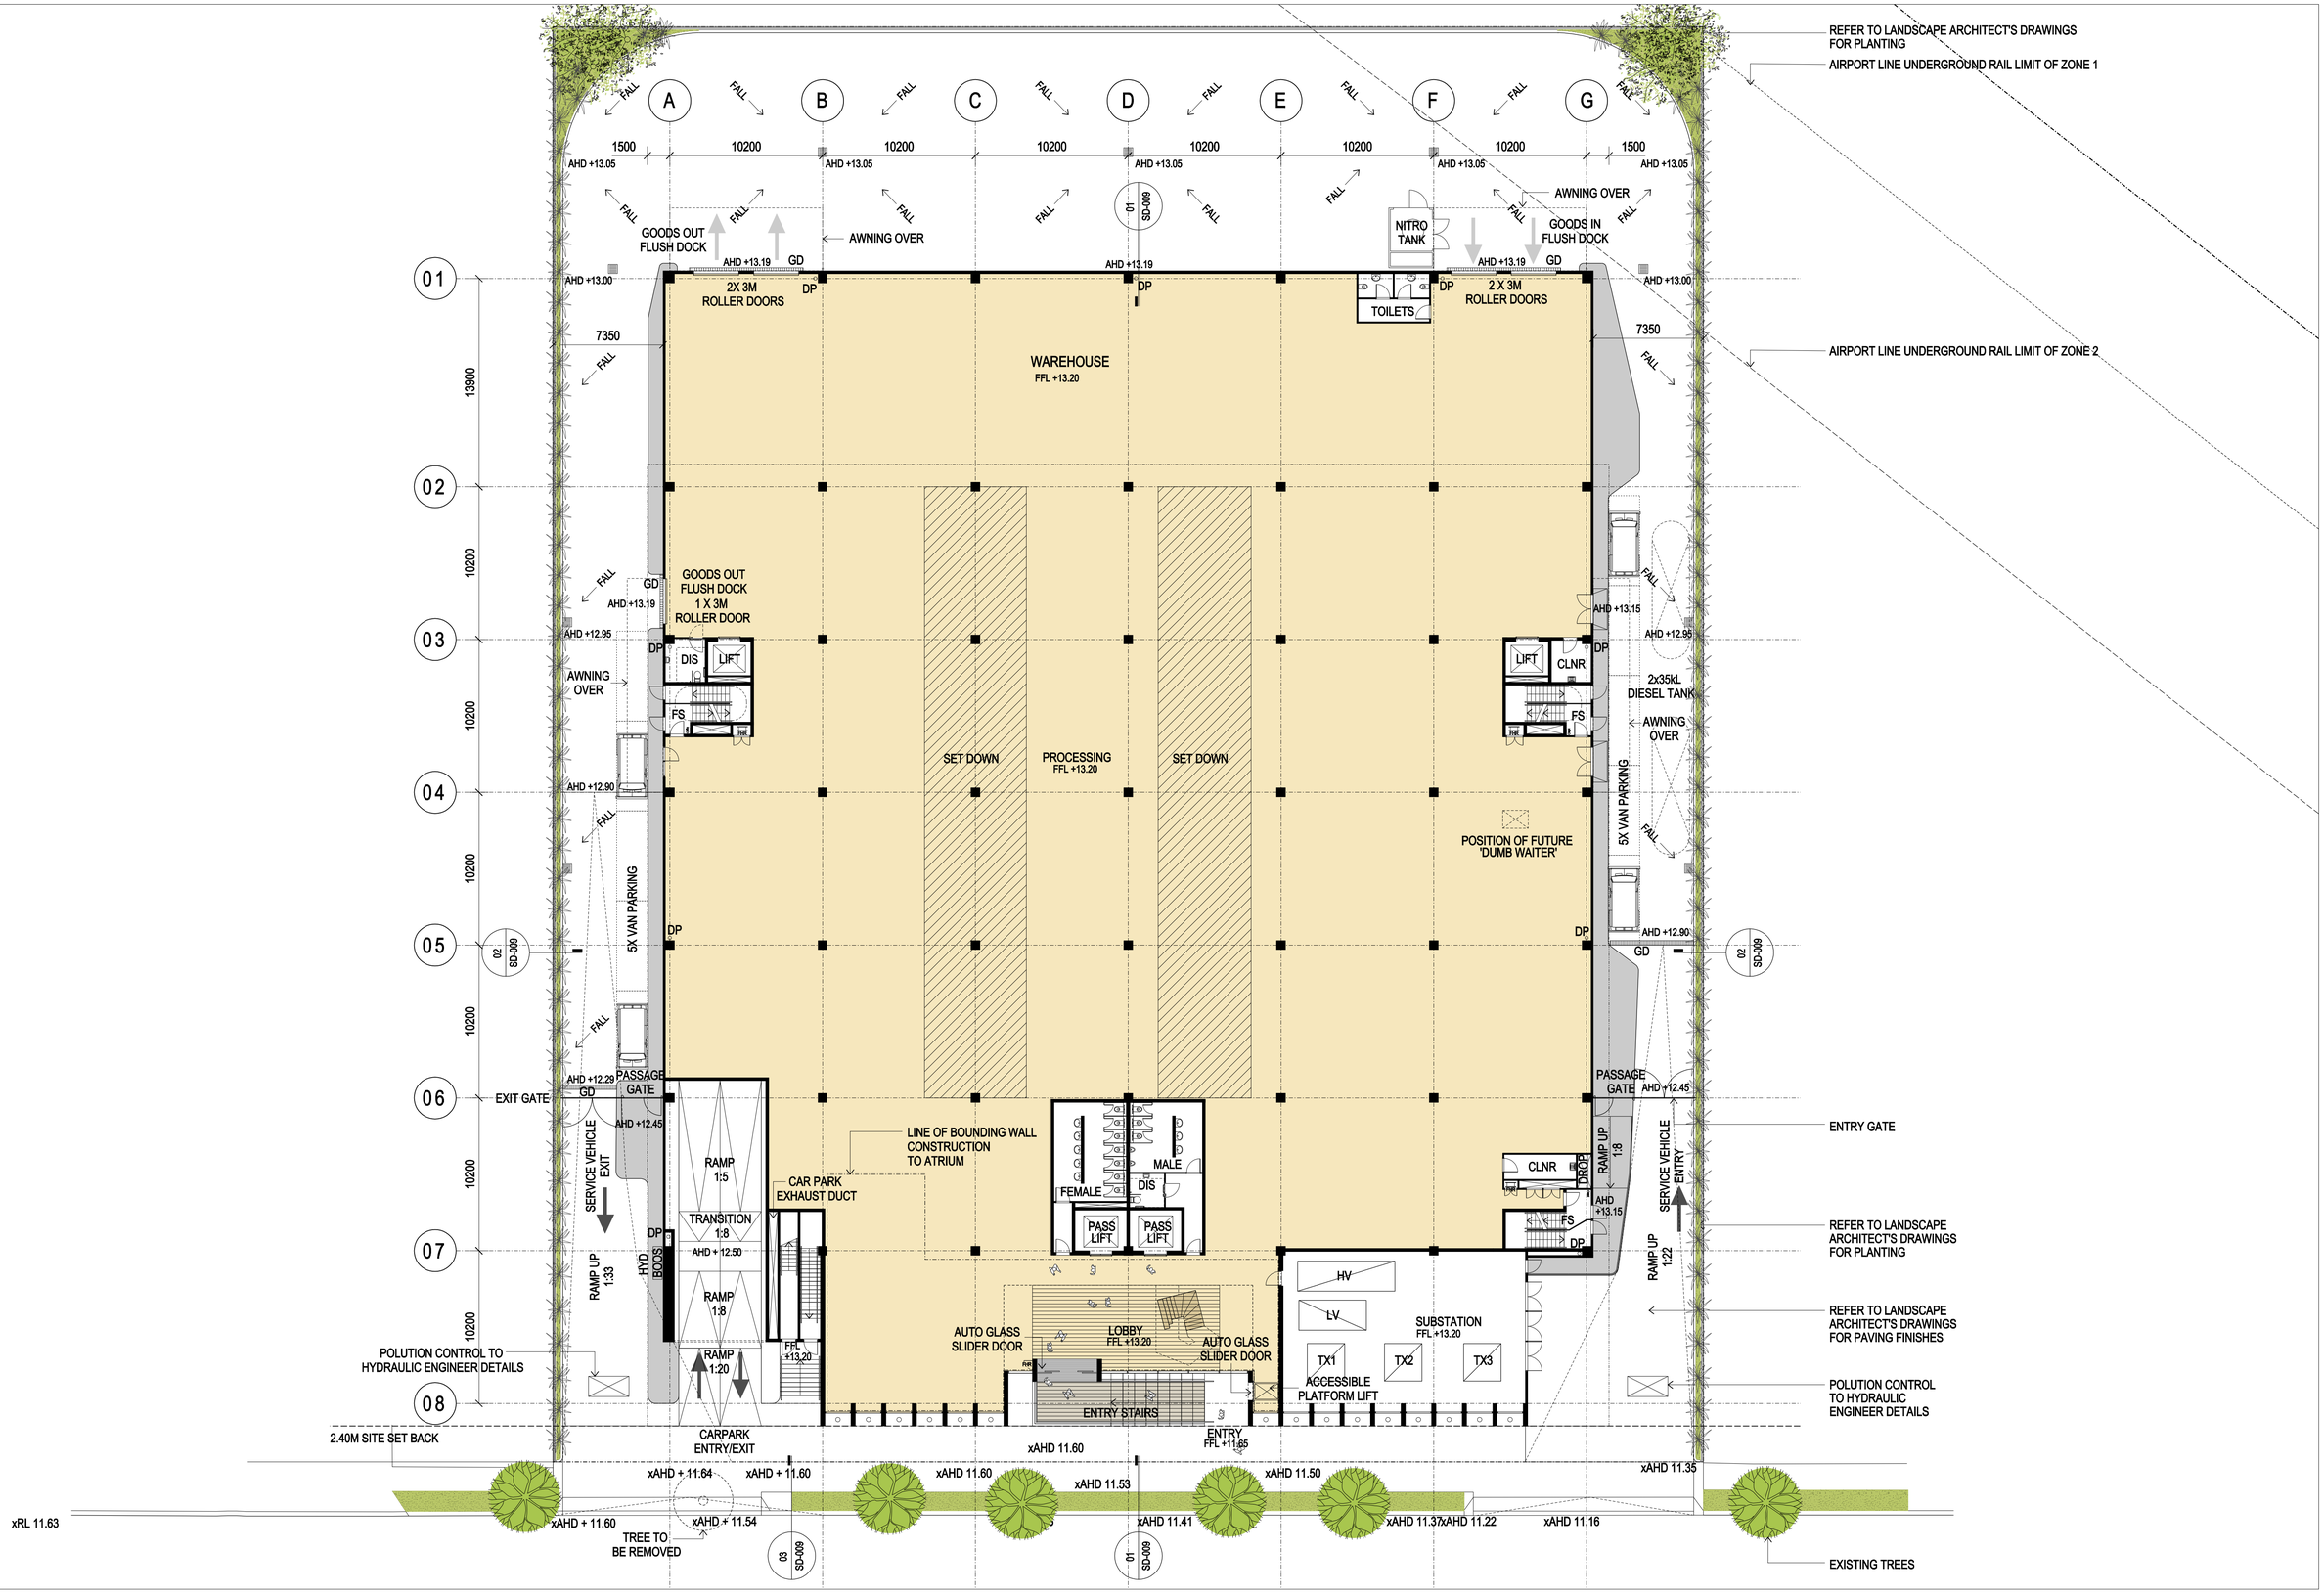

BVN BlighVollerNieldArchitecture

CLIENT	PROJECT	NORTH	GRAPHIC SCALE	SCALE	DRAWING	DRAWING NO	DATE	ISSUE
GOODMAN	AUSTRALIAN RED CROSS BLOOD SERVICE		0 4000 10000	1:200 at A1	FLOOR PLAN - GROUND LEVEL	DA-D-002	06.08.08	A