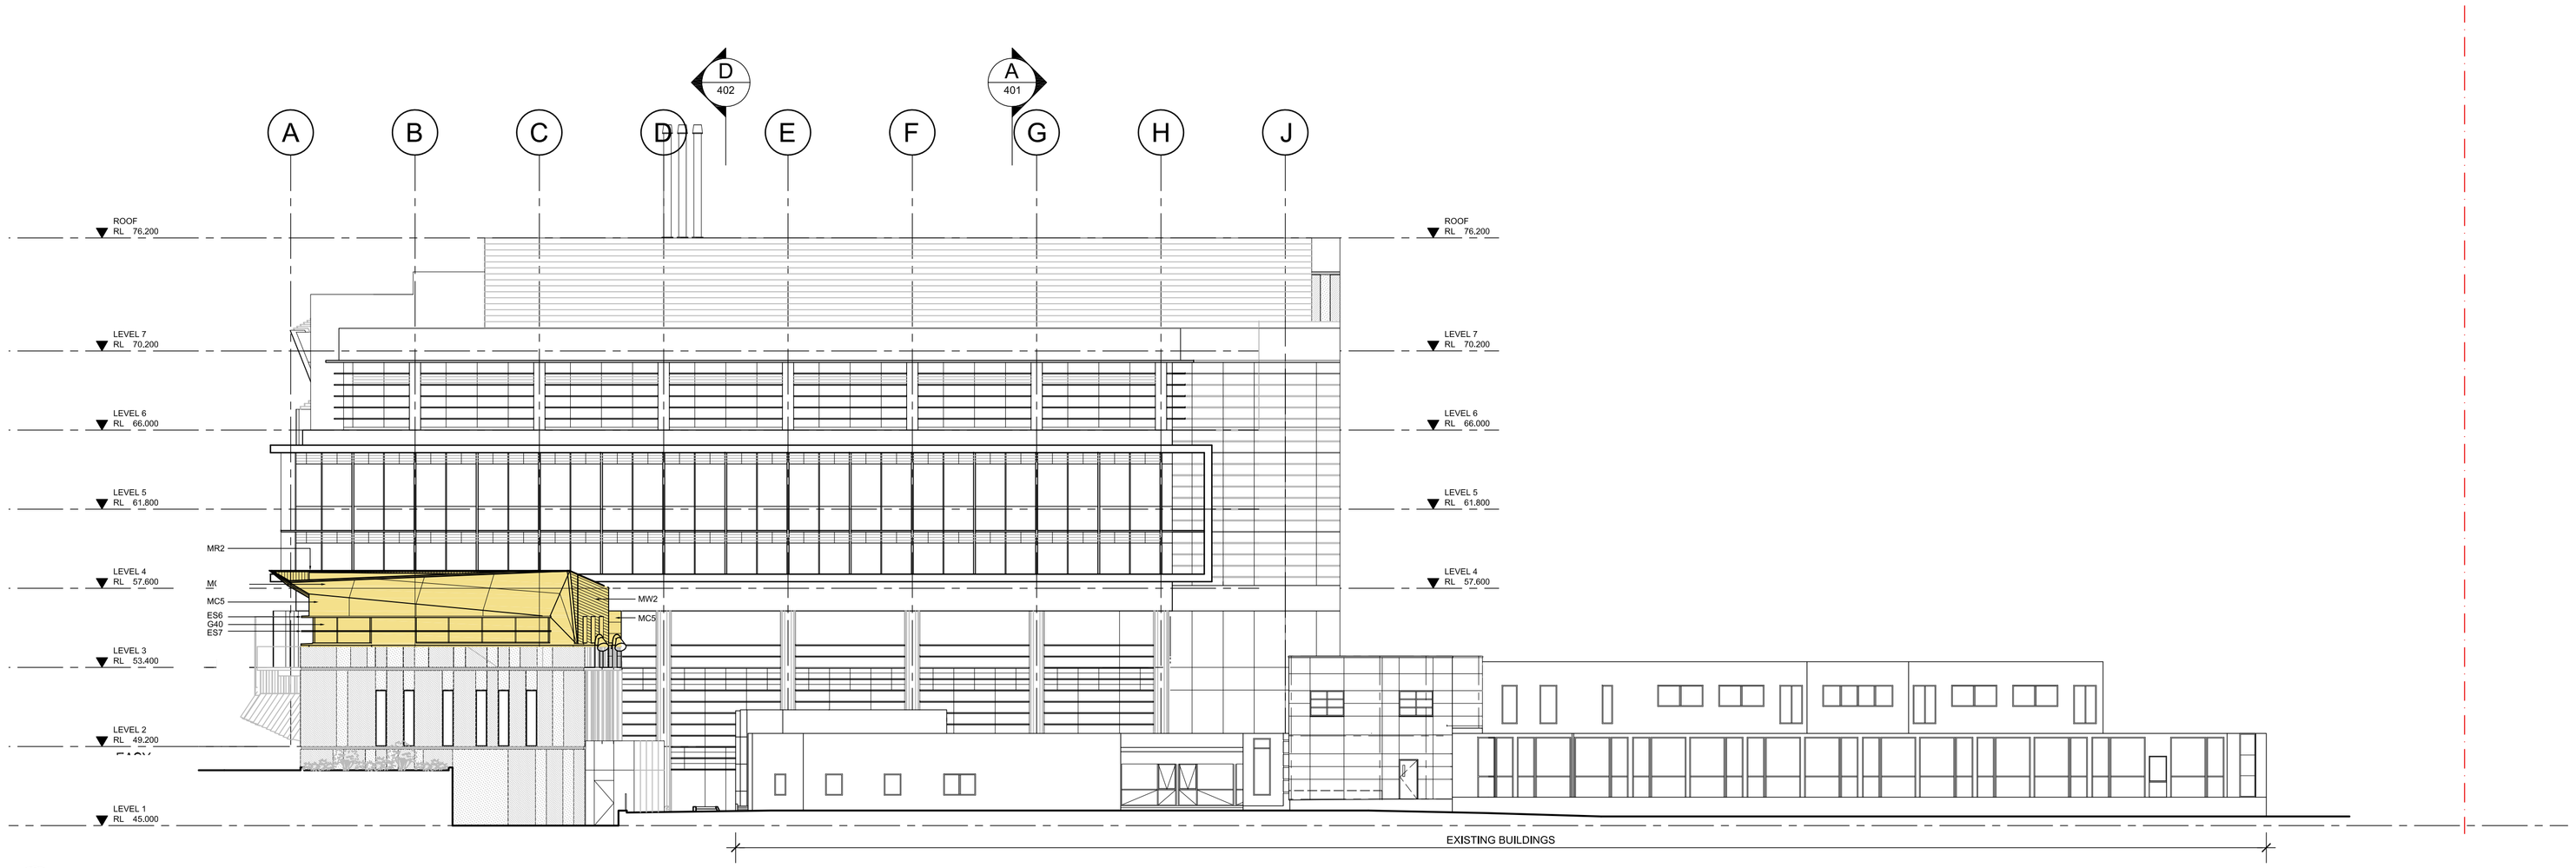

01 - NORTH ELEVATION 2A

1:200 @ A1

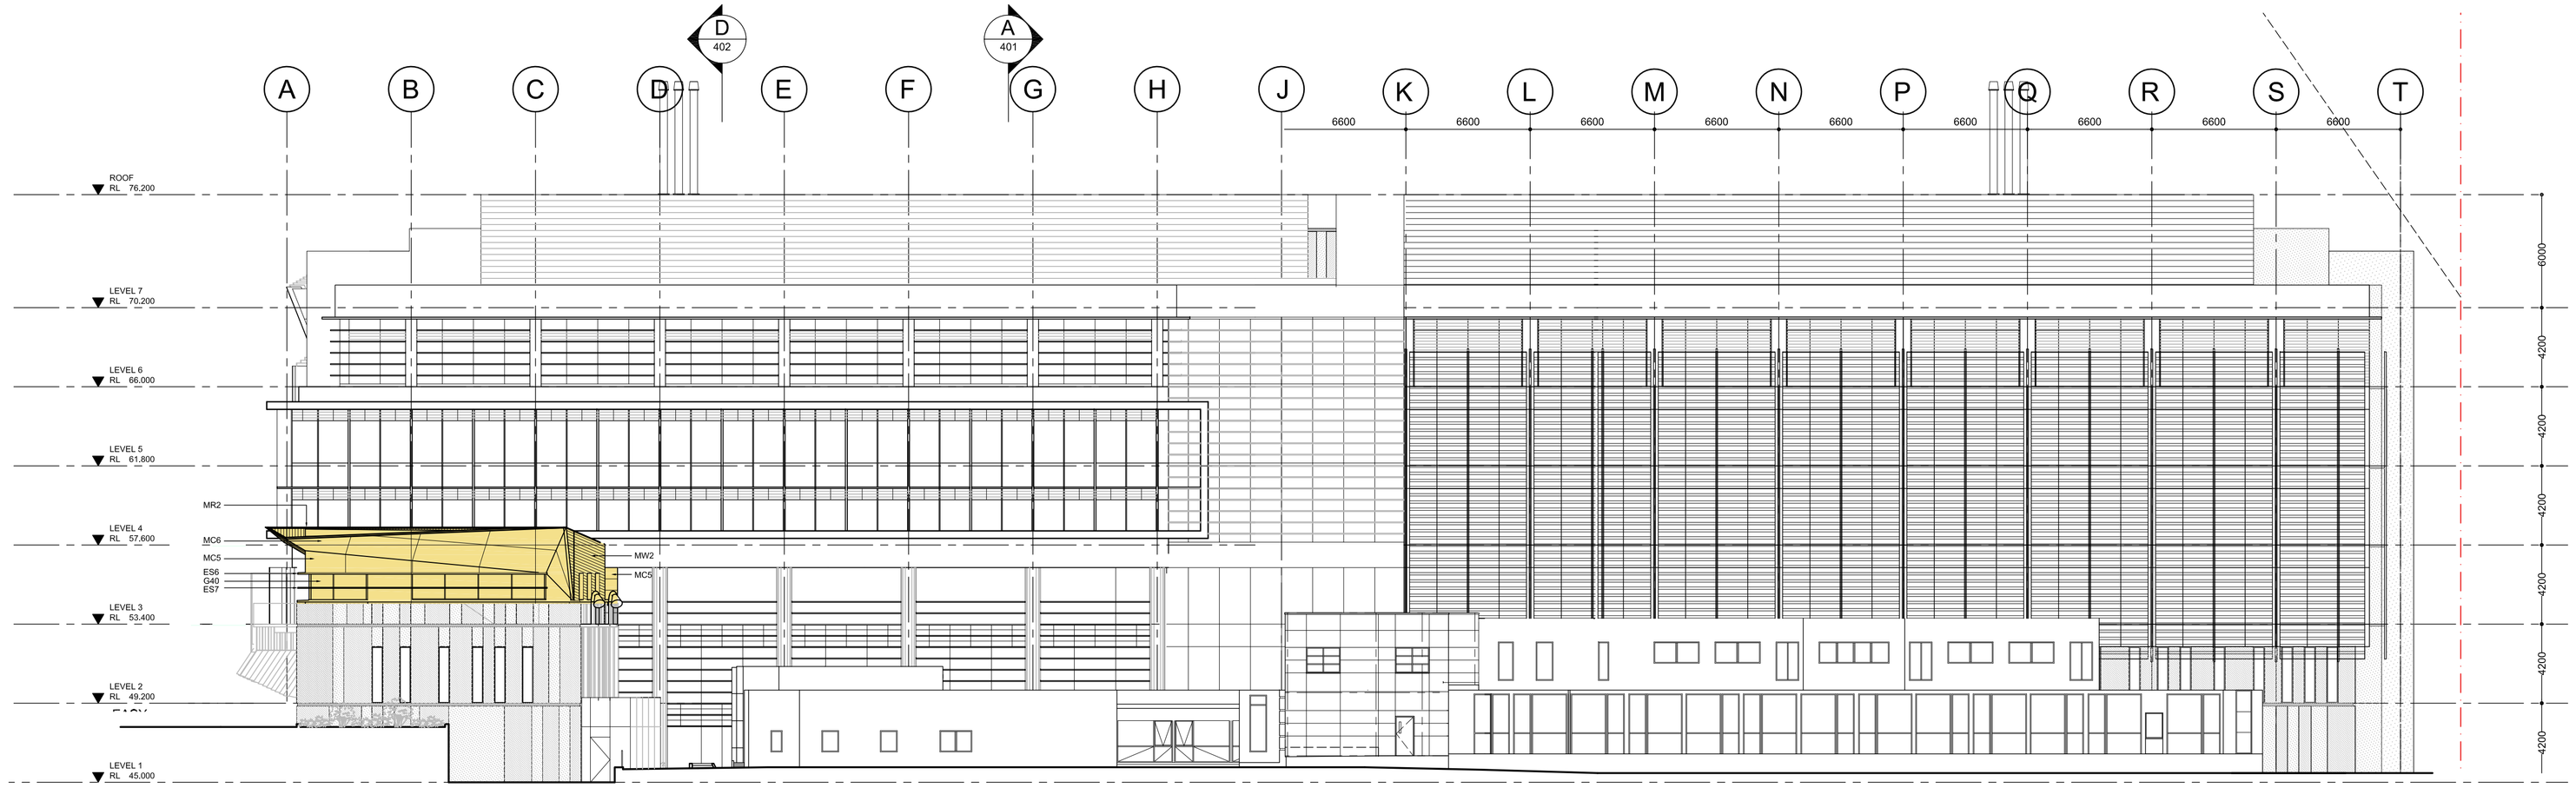

02 - NORTH ELEVATION 2B

1:200 @ A1

FINISHES KEY:

MC5	Composite metal-façade cladding panel, PVDF finish to Aluminium Composite cladding 4mm thick Colour: Medium Grey
MC6	Composite metal-façade cladding panel Colour: Dark Grey
MR2	Longline 305 concealed-fix roof cladding Colour: Dark Grey
MW2	Longline 305 concealed-fix wall cladding Colour: Dark Grey
ES6	Profiled sunhood integral with composite metal-façade Colour: Dark Grey
ES7	Extruded aluminium louvre powdercoat finish horizontal louvres Colour: Natural Anodised
G40	Insulated double glazing unit Colour: Clear

PROPOSED ALTERATIONS TO APPROVED SCHEME (STAGE 2A)

k:\2004\204179.20\11.0 drawings\11.03 autocad\project application dwgs\pa-304.dwg

Cox Richardson

Level 2, 204 Clarence Street, Sydney 2000 Australia
Tel : 612 9267 9599 Fax : 612 9264 5844
Email : sydney@cox.com.au

Architecture Planning Urban design Interior design Health facility design

Project Architect Michael Grave		Date 10.12.15
Director Joe Agius		10.12.15

NEUROSCIENCE RESEARCH PRECINCT

BARKER STREET RANDWICK NSW

204179.30

Drawing Title NORTH ELEVATION STAGE 2A & 2B	
Drawing Number PA-304	Rev. 10
Date DECEMBER 2015	

The Cox Group Pty Ltd ACN 002 535 891