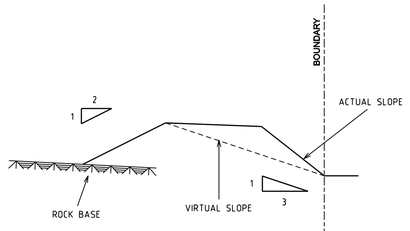

SECTION A
NOT TO SCALE

NORTH EAST SEDIMENTATION BASIN

SECTION B
NOT TO SCALE

SOUTH EAST SEDIMENTATION BASIN

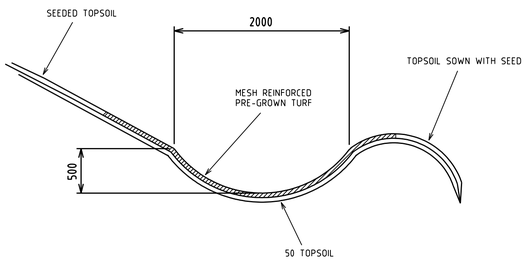

TYPICAL SECTION THROUGH CATCH DRAIN
NOT TO SCALE

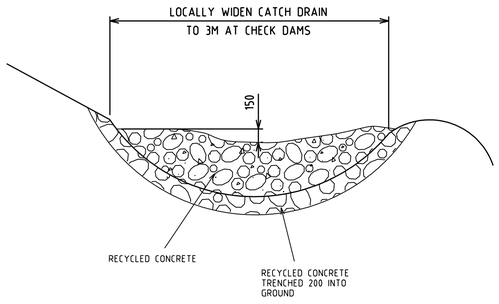

TYPICAL DETAIL OF CHECK DAM IN CATCH DRAINS
NOT TO SCALE

CHECK DAMS ARE TO BE INSTALLED AT 20M CENTRES FOR SLOPES GREATER THAN 8% AND AT 30M CENTRES FOR SLOPES BETWEEN 4% AND 8%.

GENERAL NOTES

G1. ALL SEDIMENT CONTROL MEASURES ARE TO BE IN ACCORDANCE WITH MANAGING URBAN STORMWATER MARCH 2004 PUBLISHED BY LANDCOM FOR SOIL SEDIMENTATION GROUP D.

G2. SEDIMENTATION PONDS TO BE FLOCCULATED AS REQUIRED BY 6.3.3 (e) AND (f). BASIN TO BE MANAGED IN ACCORDANCE WITH 6.3.4 (j) FOR TYPE D SOILS.

G3. NEWLY SHAPED STOCKPILE SUBSURFACES ARE TO BE REHABILITATED AS SOON AS PRACTICAL ON COMPLETION.

G4. SEDIMENT FENCES TO BE IN ACCORDANCE WITH 6.3.7.

G5. SEDIMENT BARRIERS AT KERB DRAINAGE INLETS TO BE IN ACCORDANCE WITH SD-11.

G6. SEDIMENT CONTROL MEASURES ARE TO BE MAINTAINED IN ACCORDANCE WITH SECTION 8.

PLOT LINE FOR A3

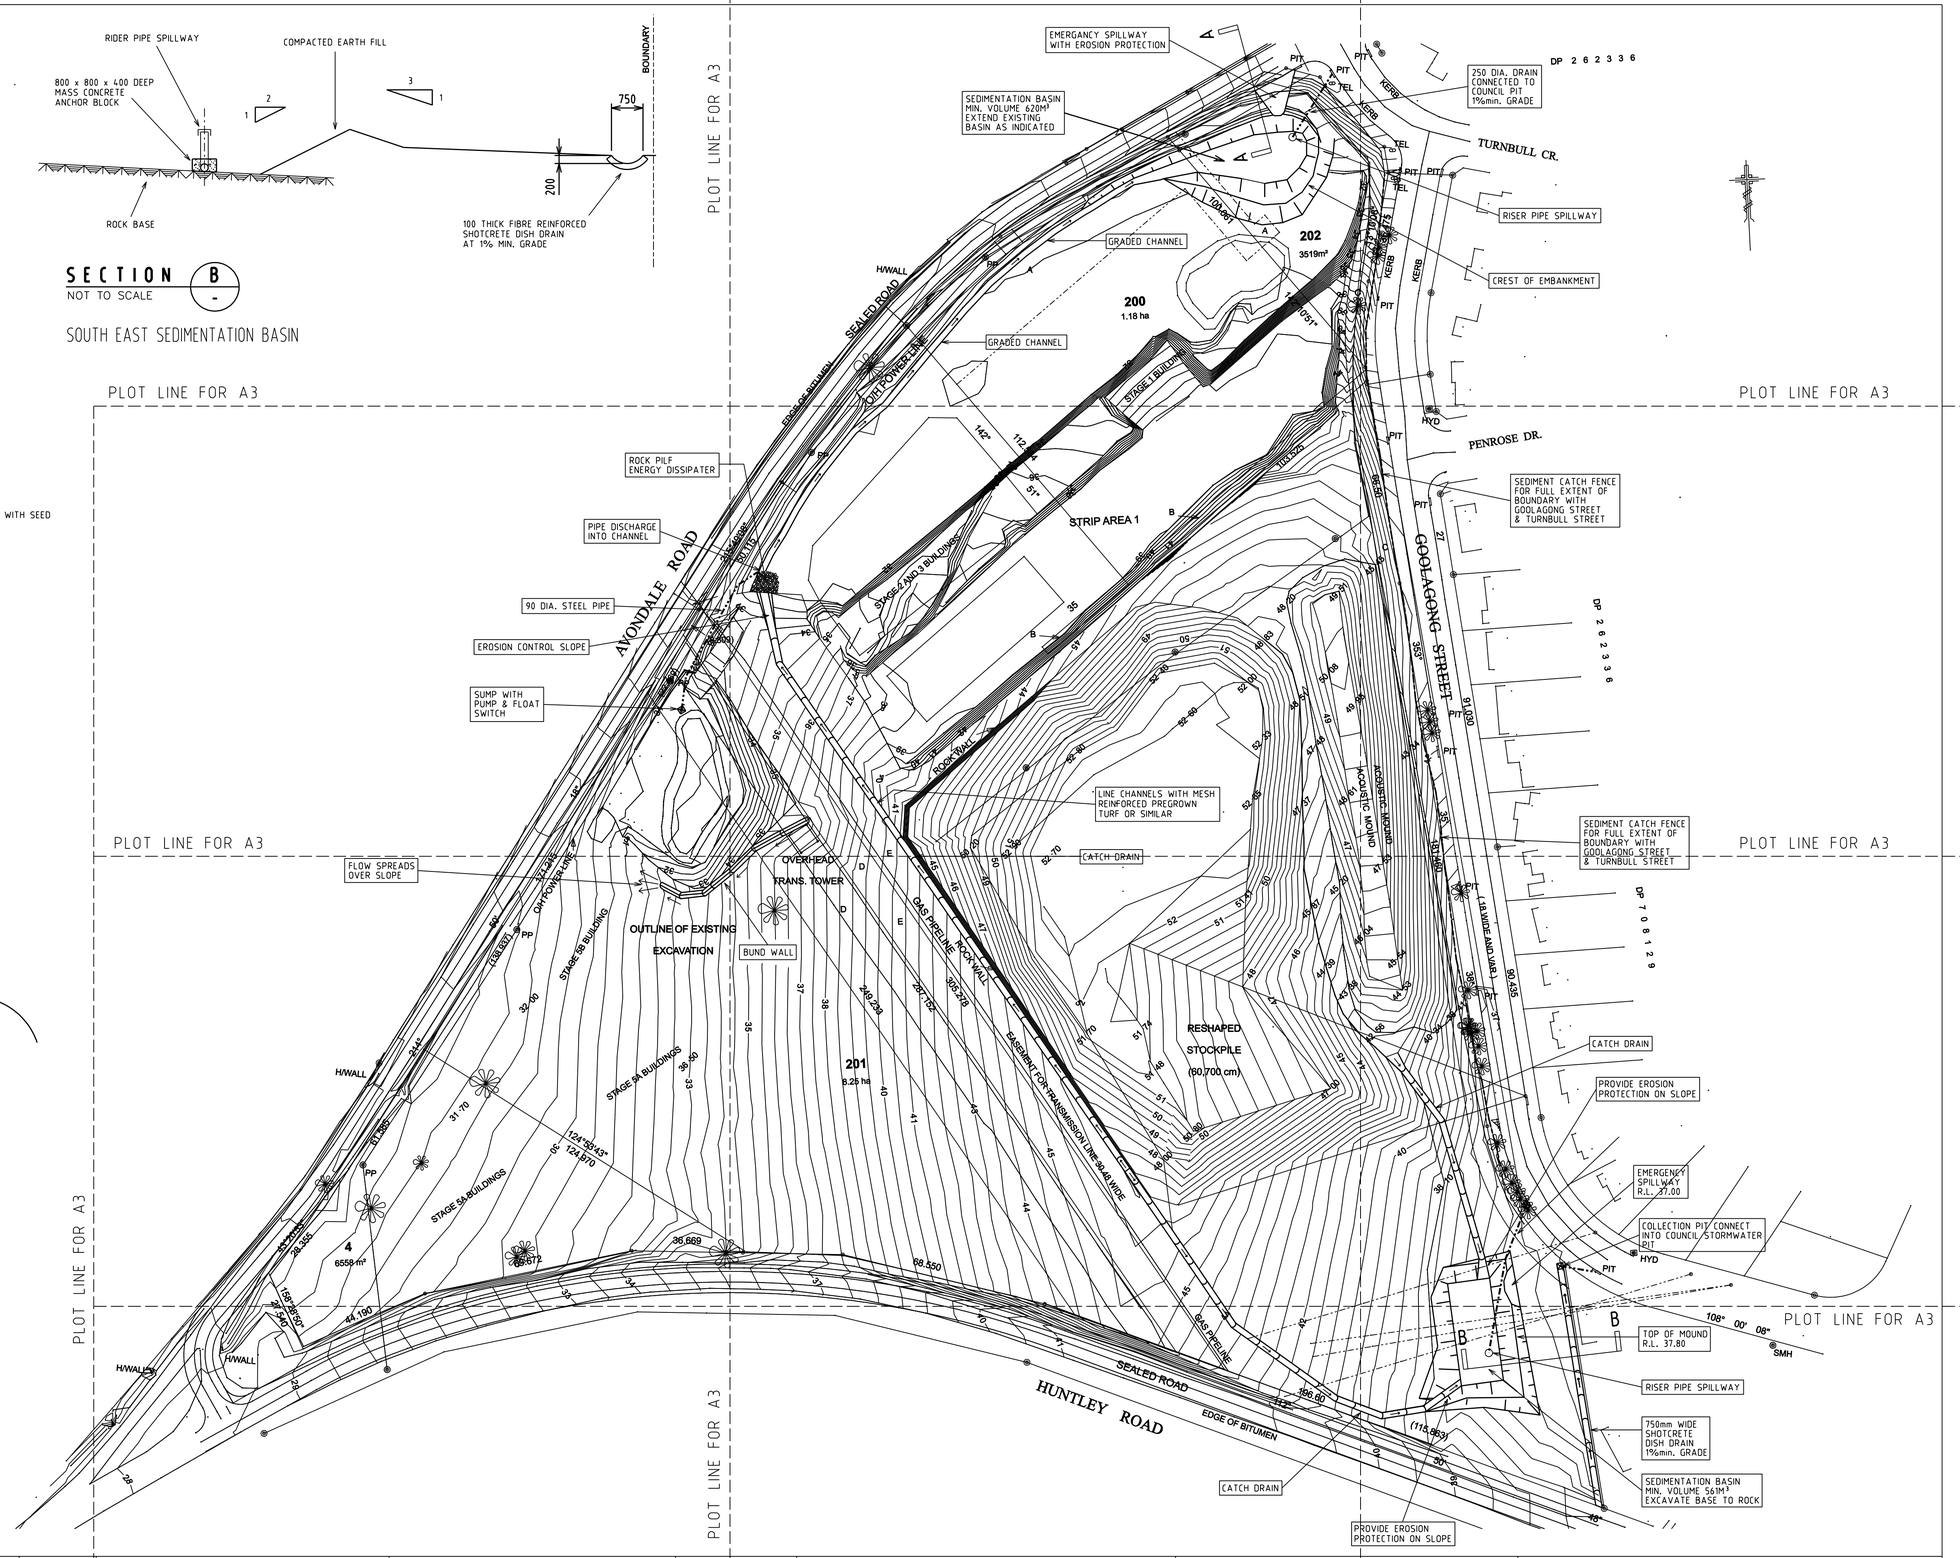

MARK	DATE	AMENDMENT	MARK	DATE	AMENDMENT

NORTH

valaire + associates
structural engineers
25 darling st balmain
australia 2041
ph (02) 9555 8756
fax (02) 9555 8756

PROJECT
SEDIMENT CONTROL PLAN
CNR HUNTLEY & AVONDALE ROADS
FOR LA VIE DEVELOPMENTS

THIS DRAWING
SEDIMENT CONTROL PLAN

SCALE	DATE	SHEET No.	OF
1:1000	NOVEMBER 2011	01	01
DRAWN: ab	CHECKED: TV	PROJECT No. 031111	AMENDMENT

...\VALAIRE JOBS\Courtcase\C01.DGN 16/11/2011 9:07:09 PM