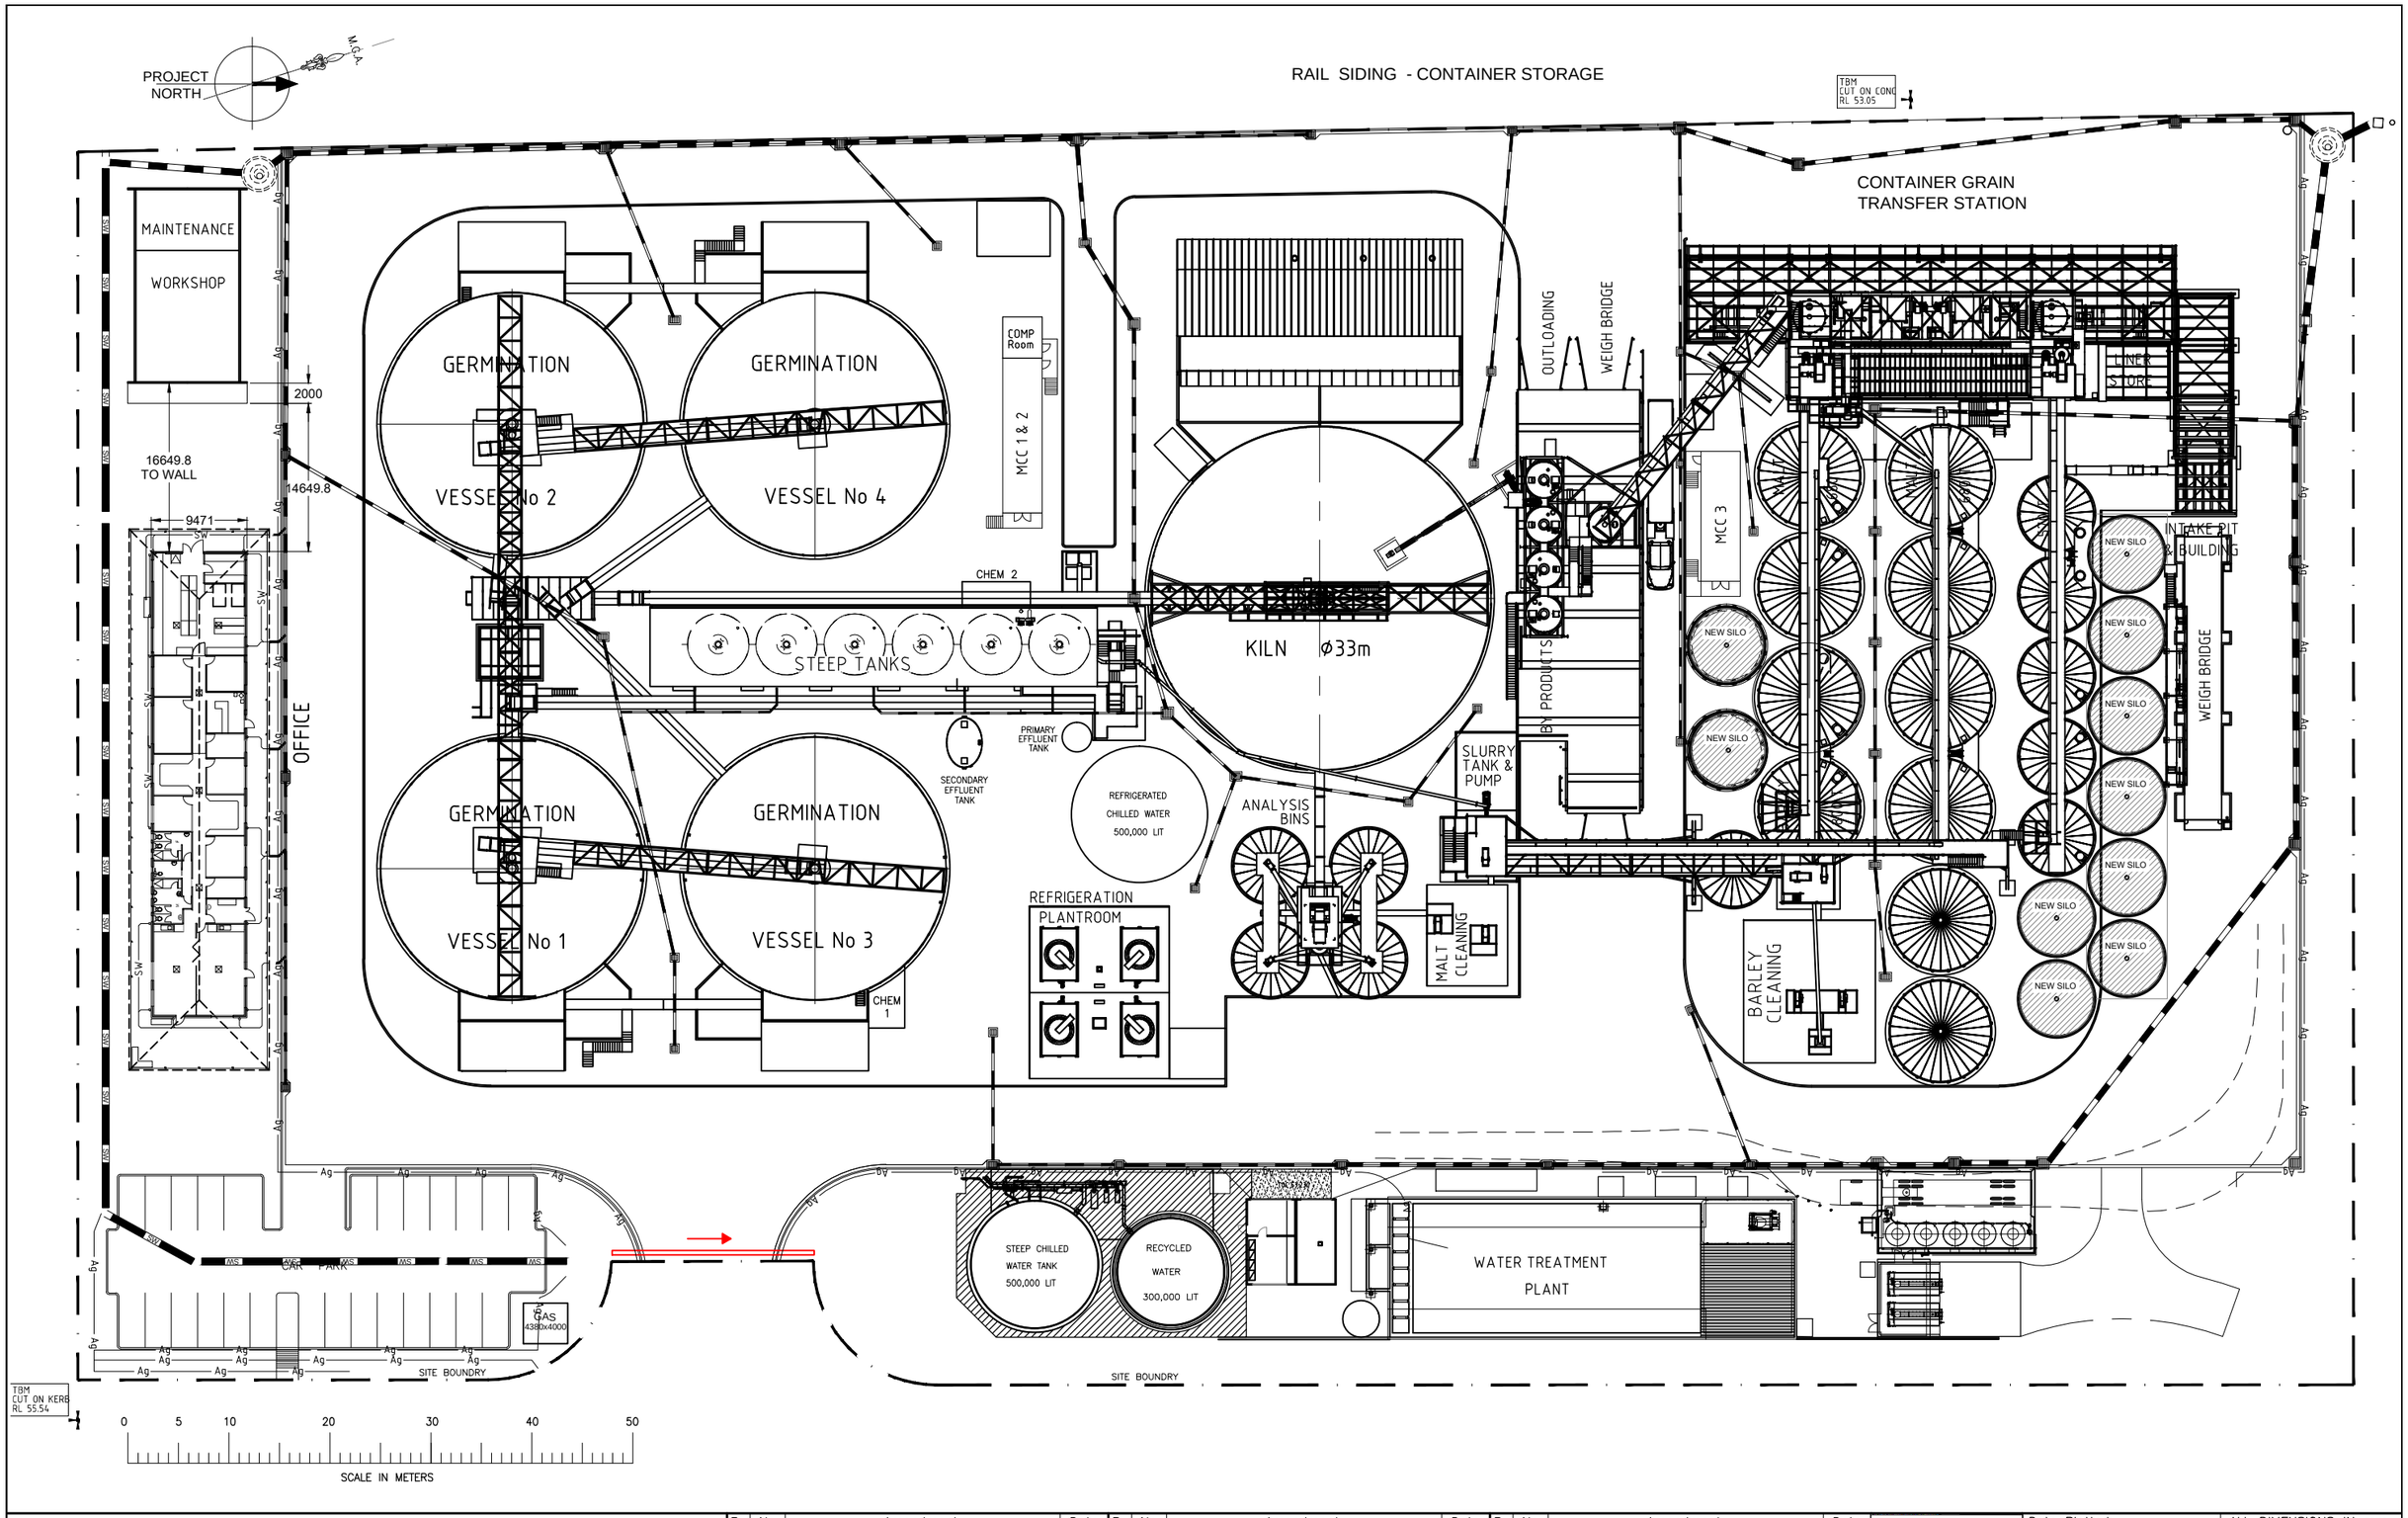

By	No	Amendment	Date
KS	0	FIRST ISSUE DISCUSSION ONLY	09.02.15
KS	1	DRAWING NUMBER UPDATED FROM 216 TO 244	17.04.15
KS	2	LAB FLOOR PLAN & OFFICE ELEVATIONS ADDED	14.05.15

JOE WHITE MALTINGS

Date Plotted: - ALL DIMENSIONS IN mm

Title PROJECT GORILLA

SITE PLAN – 13.05.15

–

Drawn KLS | Date 09.02.15 | Approved | Scale 1:300 | Checked | A1

REF–

Drawing No PG-004-00-244-S3