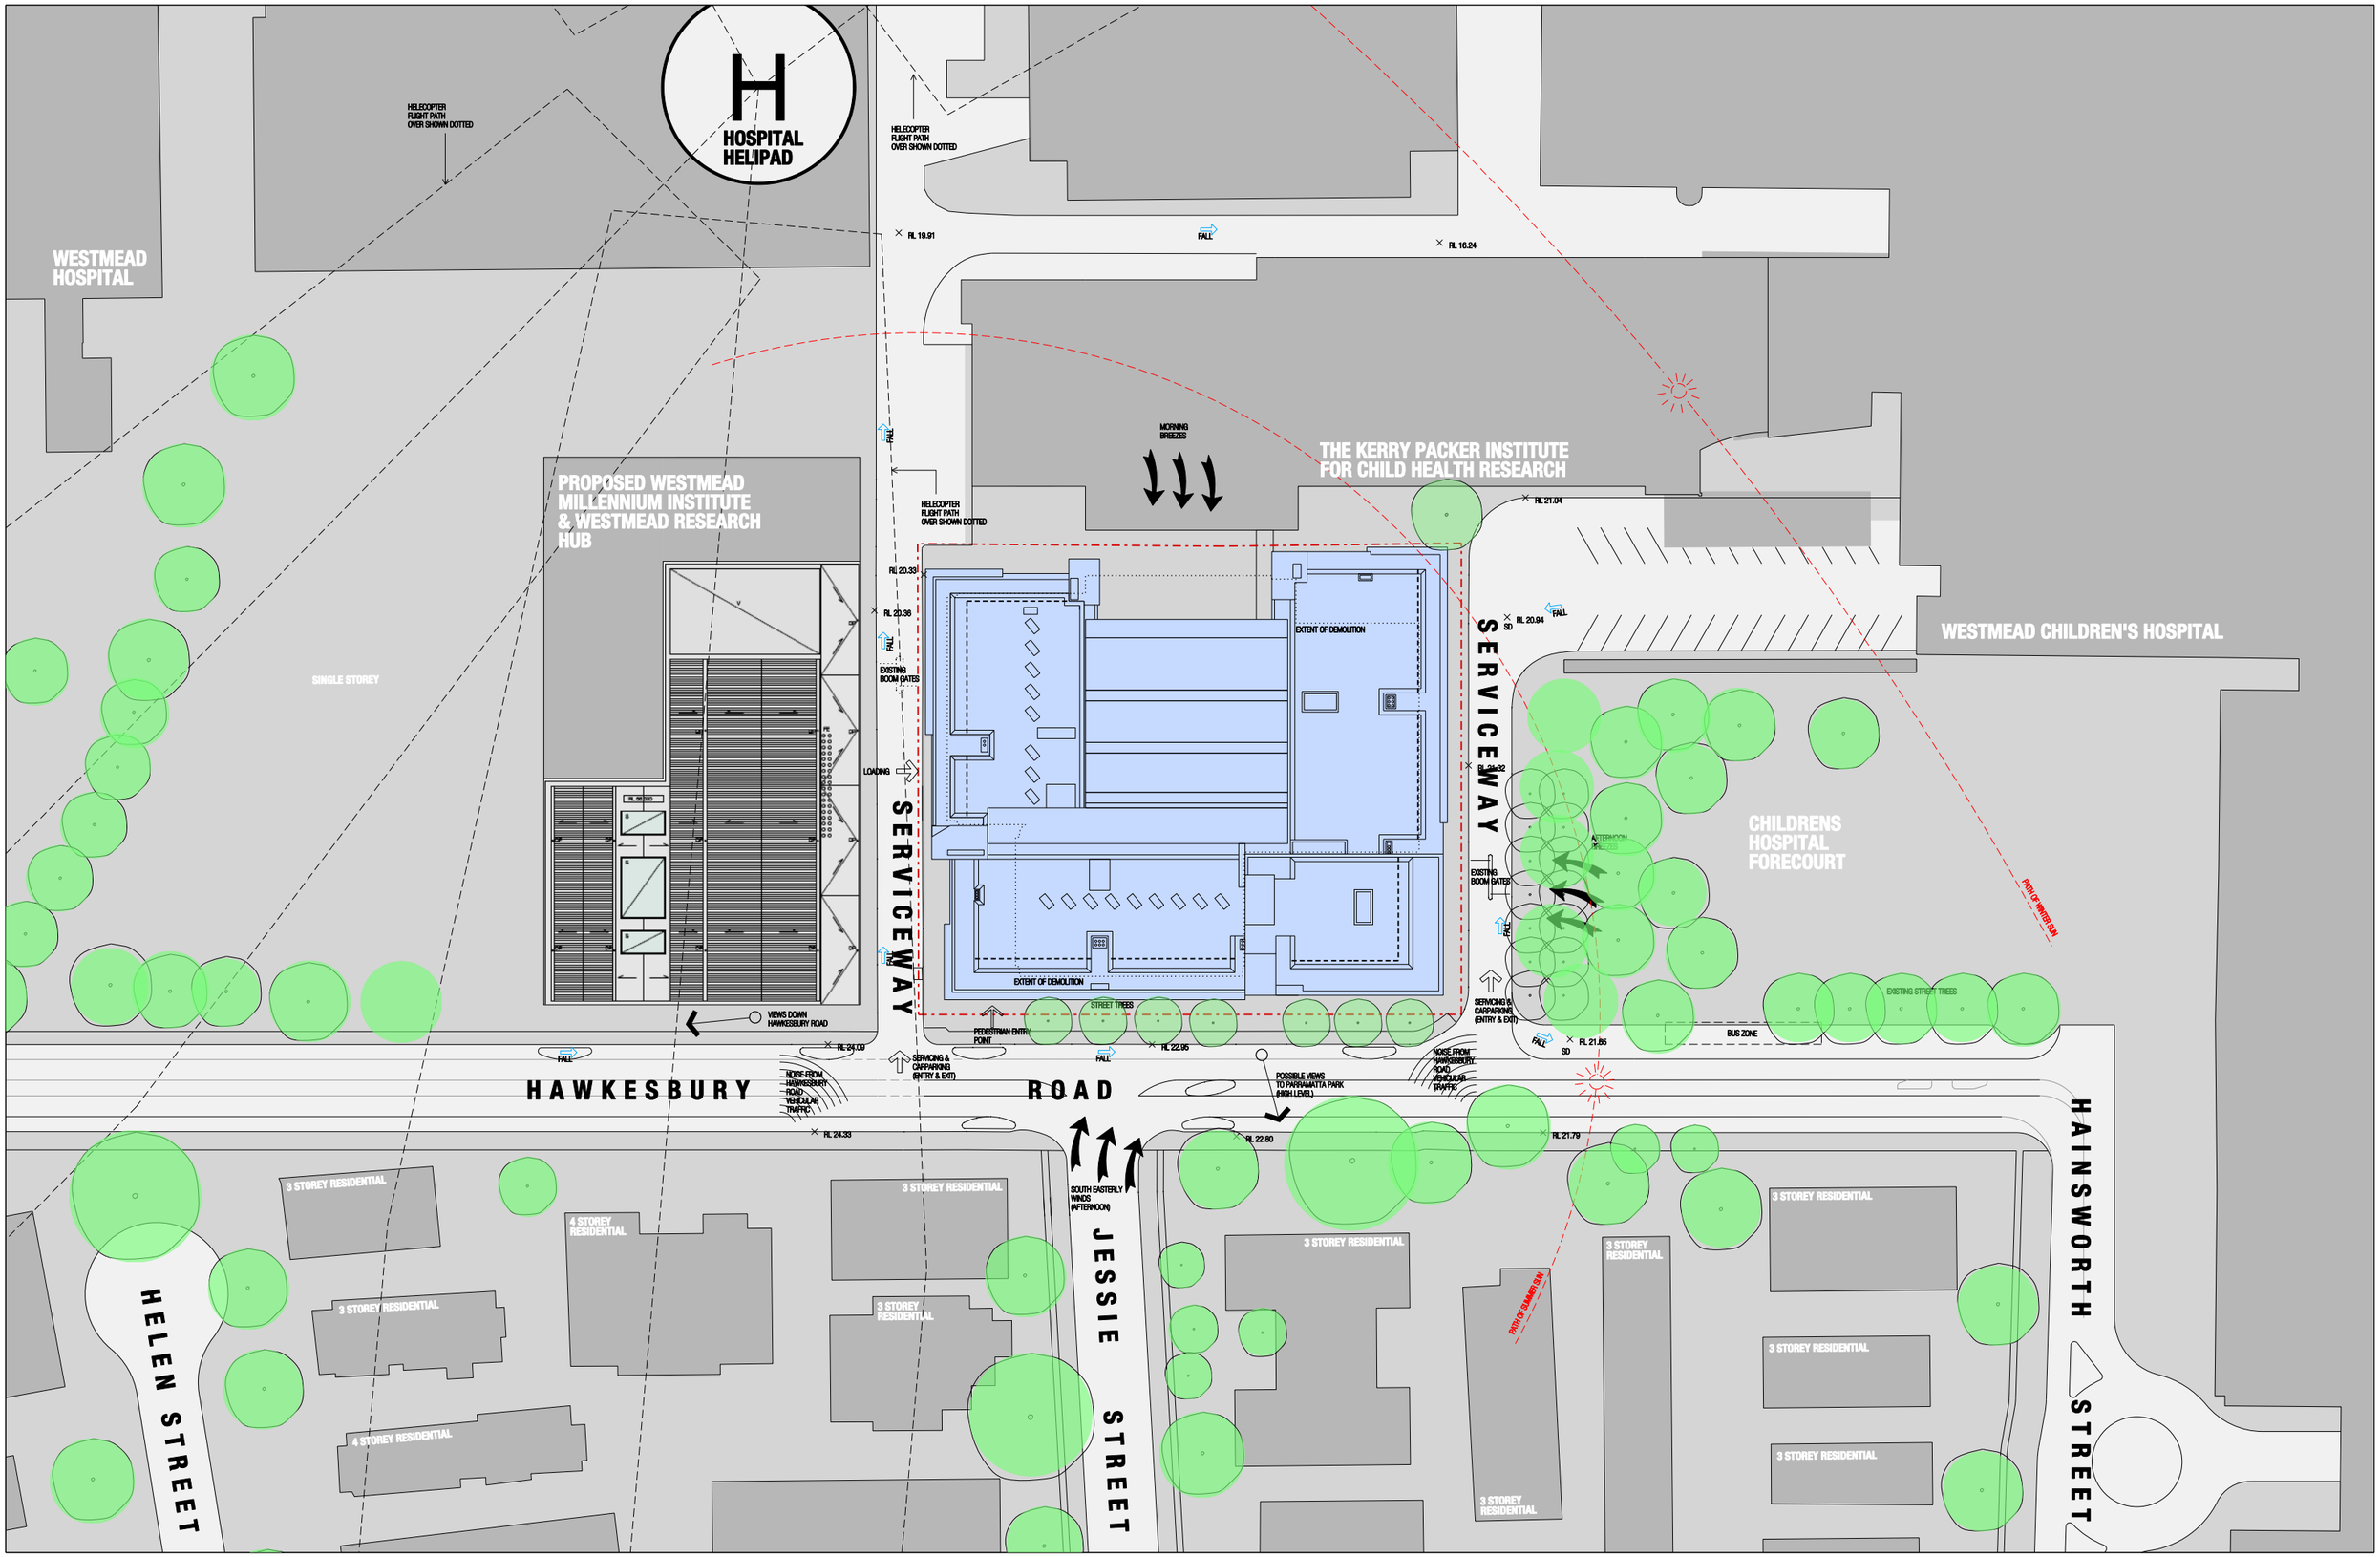

revision	date	description	by	note
-	20th APRIL 2011	SECTION 75W MODIFICATION SUBMISSION	DC	Do not scale from drawings. All dimensions to be checked on site before commencement of work. All discrepancies to be brought to the attention of the Architect. This drawing is copyright and the property of the author, and must not be retained, copied or used without the express authority of Ancher Mortlock Woolley Pty. Ltd.

19/04/2011 4:26:15 PM R:\0807-CMRI\Cadd\Plot\Section_75W\S75W-010.dgn

Ancher/Mortlock/Woolley

Suite C3.18, Level 3, 22-36 Mountain Street, Ultimo NSW 2007, Australia
T + 61 2 9280 2445 F + 61 2 9280 2446 E amw@amwarchitects.com.au
Nominated Architects: Dale Swan Cert. No. 3316. Phil Belgent Cert. No. 6174

project: REDEVELOPMENT OF CHILDREN'S MEDICAL RESEARCH INSTITUTE

client: CHILDREN'S MEDICAL RESEARCH INSTITUTE

drawing: SITE ANALYSIS PLAN

scale 1:400@A1, 1:800@A3 — 0 4 8 20m

drawn by RP/MO/SC

project no 0807

drawing no S75W-010

revision -