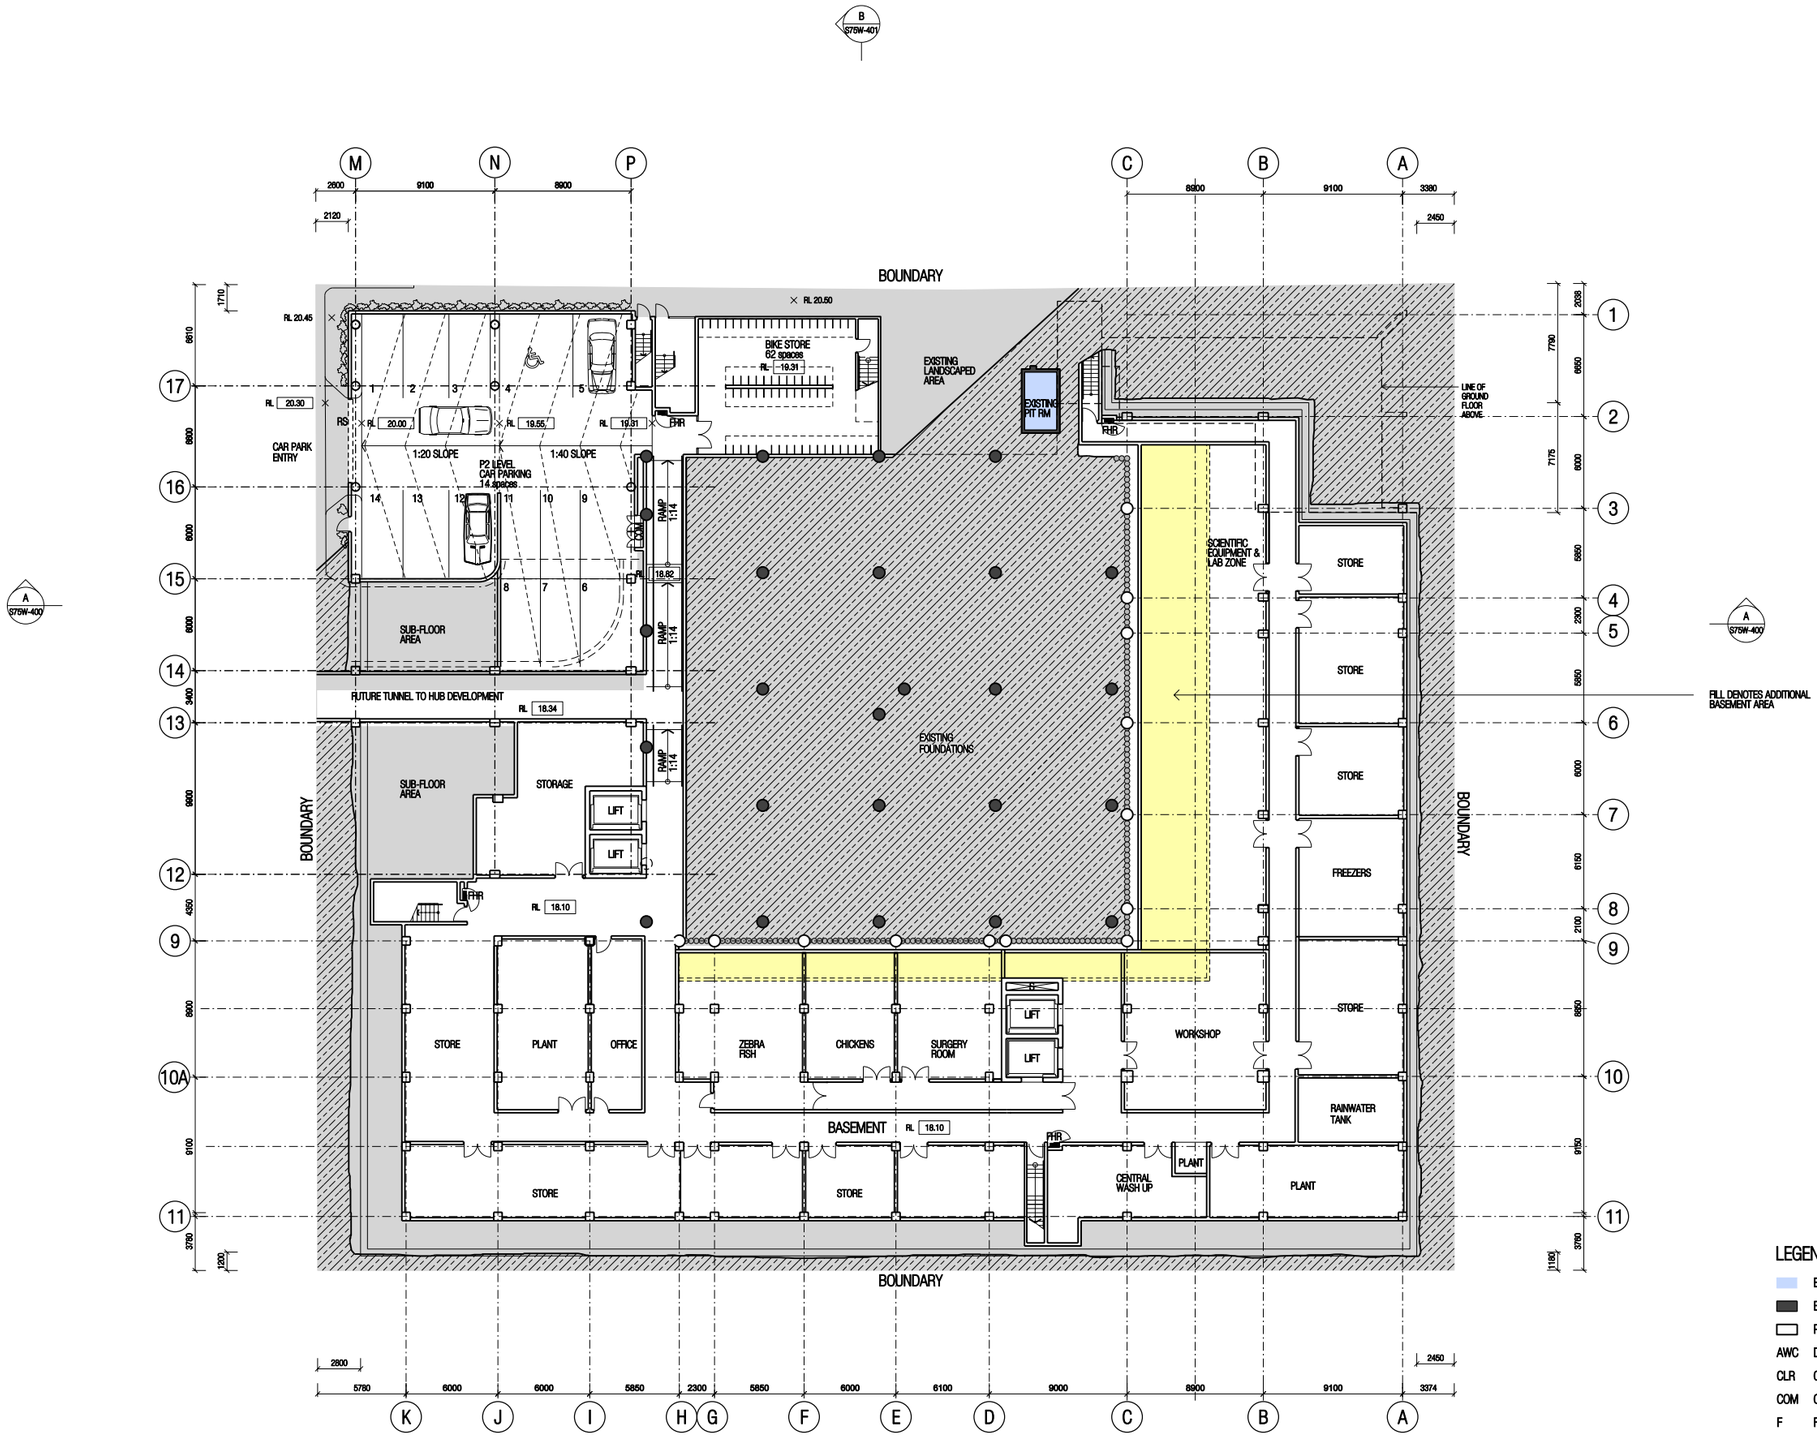

1 BASEMENT (RL 18.10)
SCALE 1:200

LEGEND

- EXTENT OF EXISTING STRUCTURE
- EXISTING WALLS TO REMAIN
- PROPOSED BUILDING

AWC	DISABLED TOILETS
CLR	CLEANER'S CUPBOARD
COM	COMMUNICATIONS RISER
F	FEMALE TOILETS
FHR	FIRE HOSE REEL
K	KITCHENETTE
M	MALE TOILETS
RS	ROLLER SHUTTER DOOR
S	SERVICES RISER

revision	date	description	by	note
-	20th APRIL 2011	SECTION 75W MODIFICATION SUBMISSION	DC	

Do not scale from drawings. All dimensions to be checked on site before commencement of work. All discrepancies to be brought to the attention of the Architect. This drawing is copyright and the property of the author, and must not be retained, copied or used without the express authority of Ancher Mortlock Woolley Pty. Ltd.

Ancher/Mortlock/Woolley

Suite C3.16, Level 3, 22-36 Mountain Street, Ultimo NSW 2007, Australia
T + 61 2 9280 2445 F + 61 2 9280 2446 E amw@ancherarchitects.com.au
Nominated Architects: Dale Swan Cert. No. 3316. Phil Belgrant Cert. No. 6174

project: REDEVELOPMENT OF CHILDREN'S MEDICAL RESEARCH INSTITUTE
client: CHILDREN'S MEDICAL RESEARCH INSTITUTE

drawing: BASEMENT PLAN

scale	1:200@A1, 1:400@A3
drawn by	RP/MO/SC
project no	0807
drawing no	S75W-100
revision	-

20/04/2011 9:31:48 AM R:\0807-CMRI\Cad\Plot\Section_75W\S75W-100.dgn