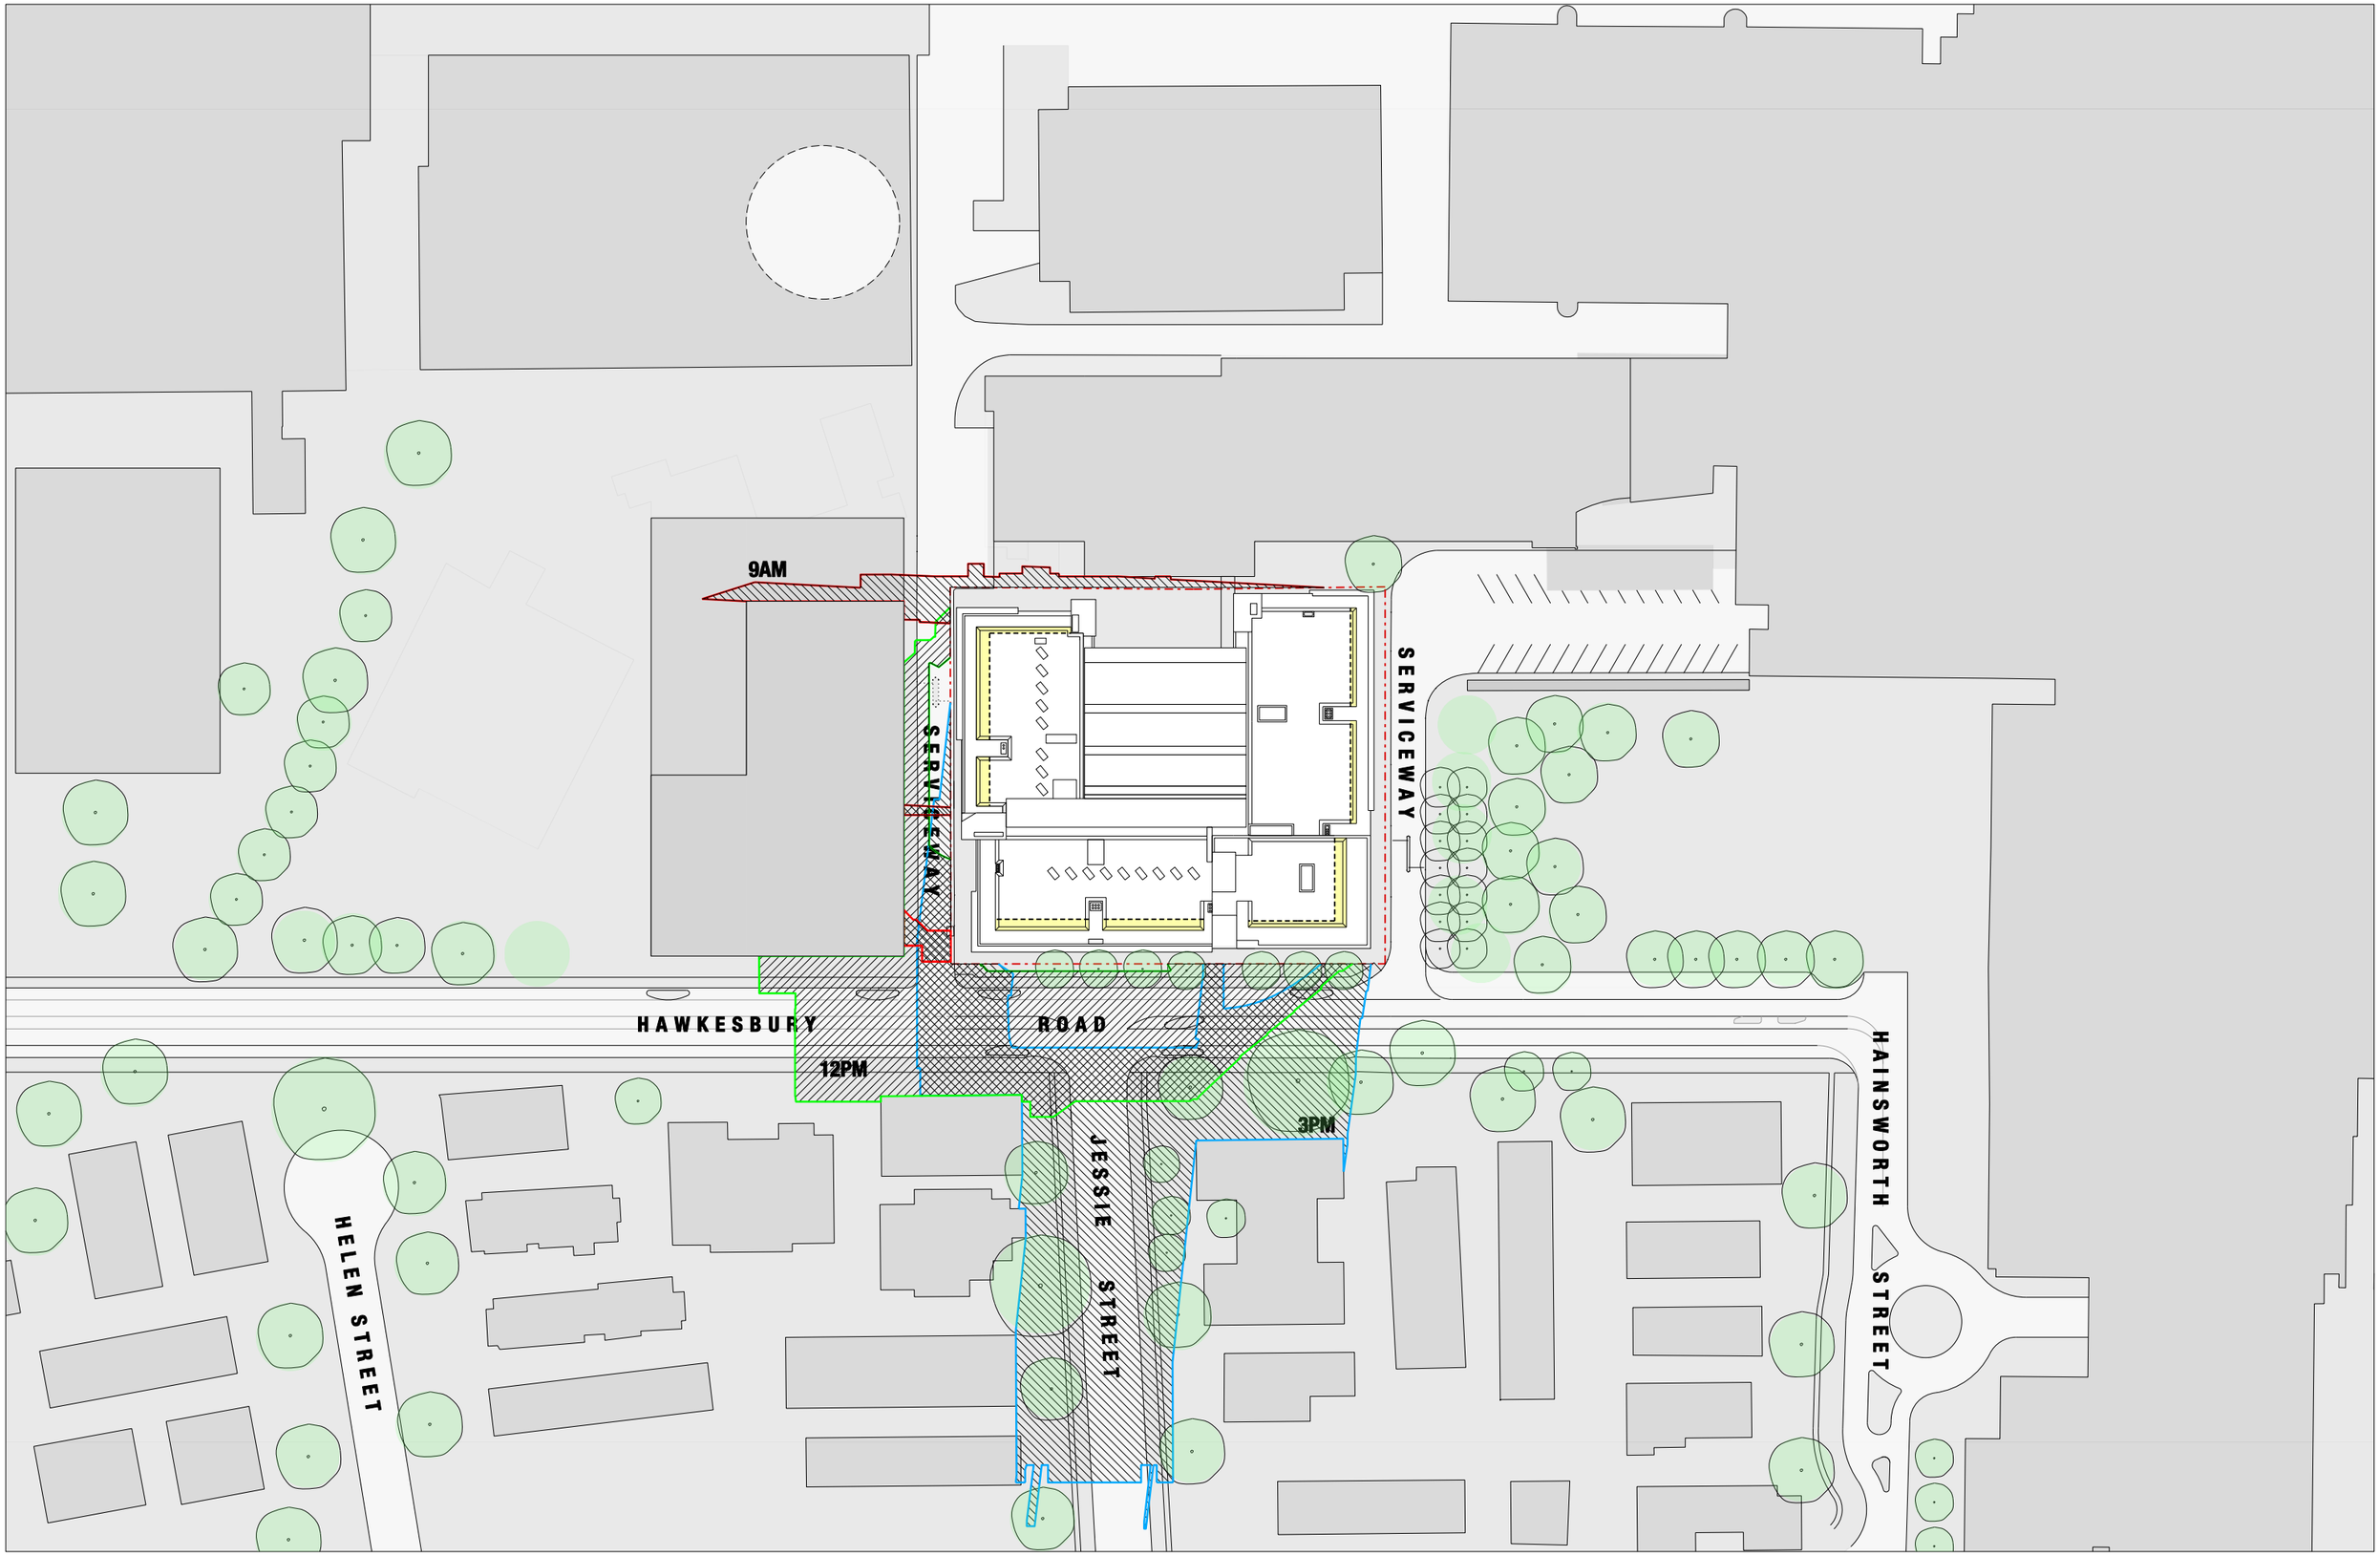

revision	date	description	by	note
-	20th APRIL 2011	SECTION 75W MODIFICATION SUBMISSION	DC	

Do not scale from drawings. All dimensions to be checked on site before commencement of work. All discrepancies to be brought to the attention of the Architect. This drawing is copyright and the property of the author, and must not be retained, copied or used without the express authority of Archer Mortlock Woolley Pty. Ltd.

Archer/Mortlock/Woolley

Suite C3.16, Level 3, 22-36 Mountain Street, Ultimo NSW 2007, Australia
T + 61 2 9280 2445 F + 61 2 9280 2448 E amw@archermortlock.com.au
Nominated Architects: Dale Swan Cert. No. 3316. Phil Belgrant Cert. No. 6174

project: REDEVELOPMENT OF CHILDREN'S MEDICAL RESEARCH INSTITUTE

client: CHILDREN'S MEDICAL RESEARCH INSTITUTE

drawing: SHADOW DIAGRAM 22 JUNE (WINTER SOLSTICE)

scale	1:500@A1, 1:1000@A3
drawn by	RP/MO/SC
project no	0807
drawing no	S75W-900
revision	-

0 5 10 25m

19/04/2011 4:47:53 PM R:\0807-CMRI\Cad\Plot\Section_75W\S75W-900.dgn