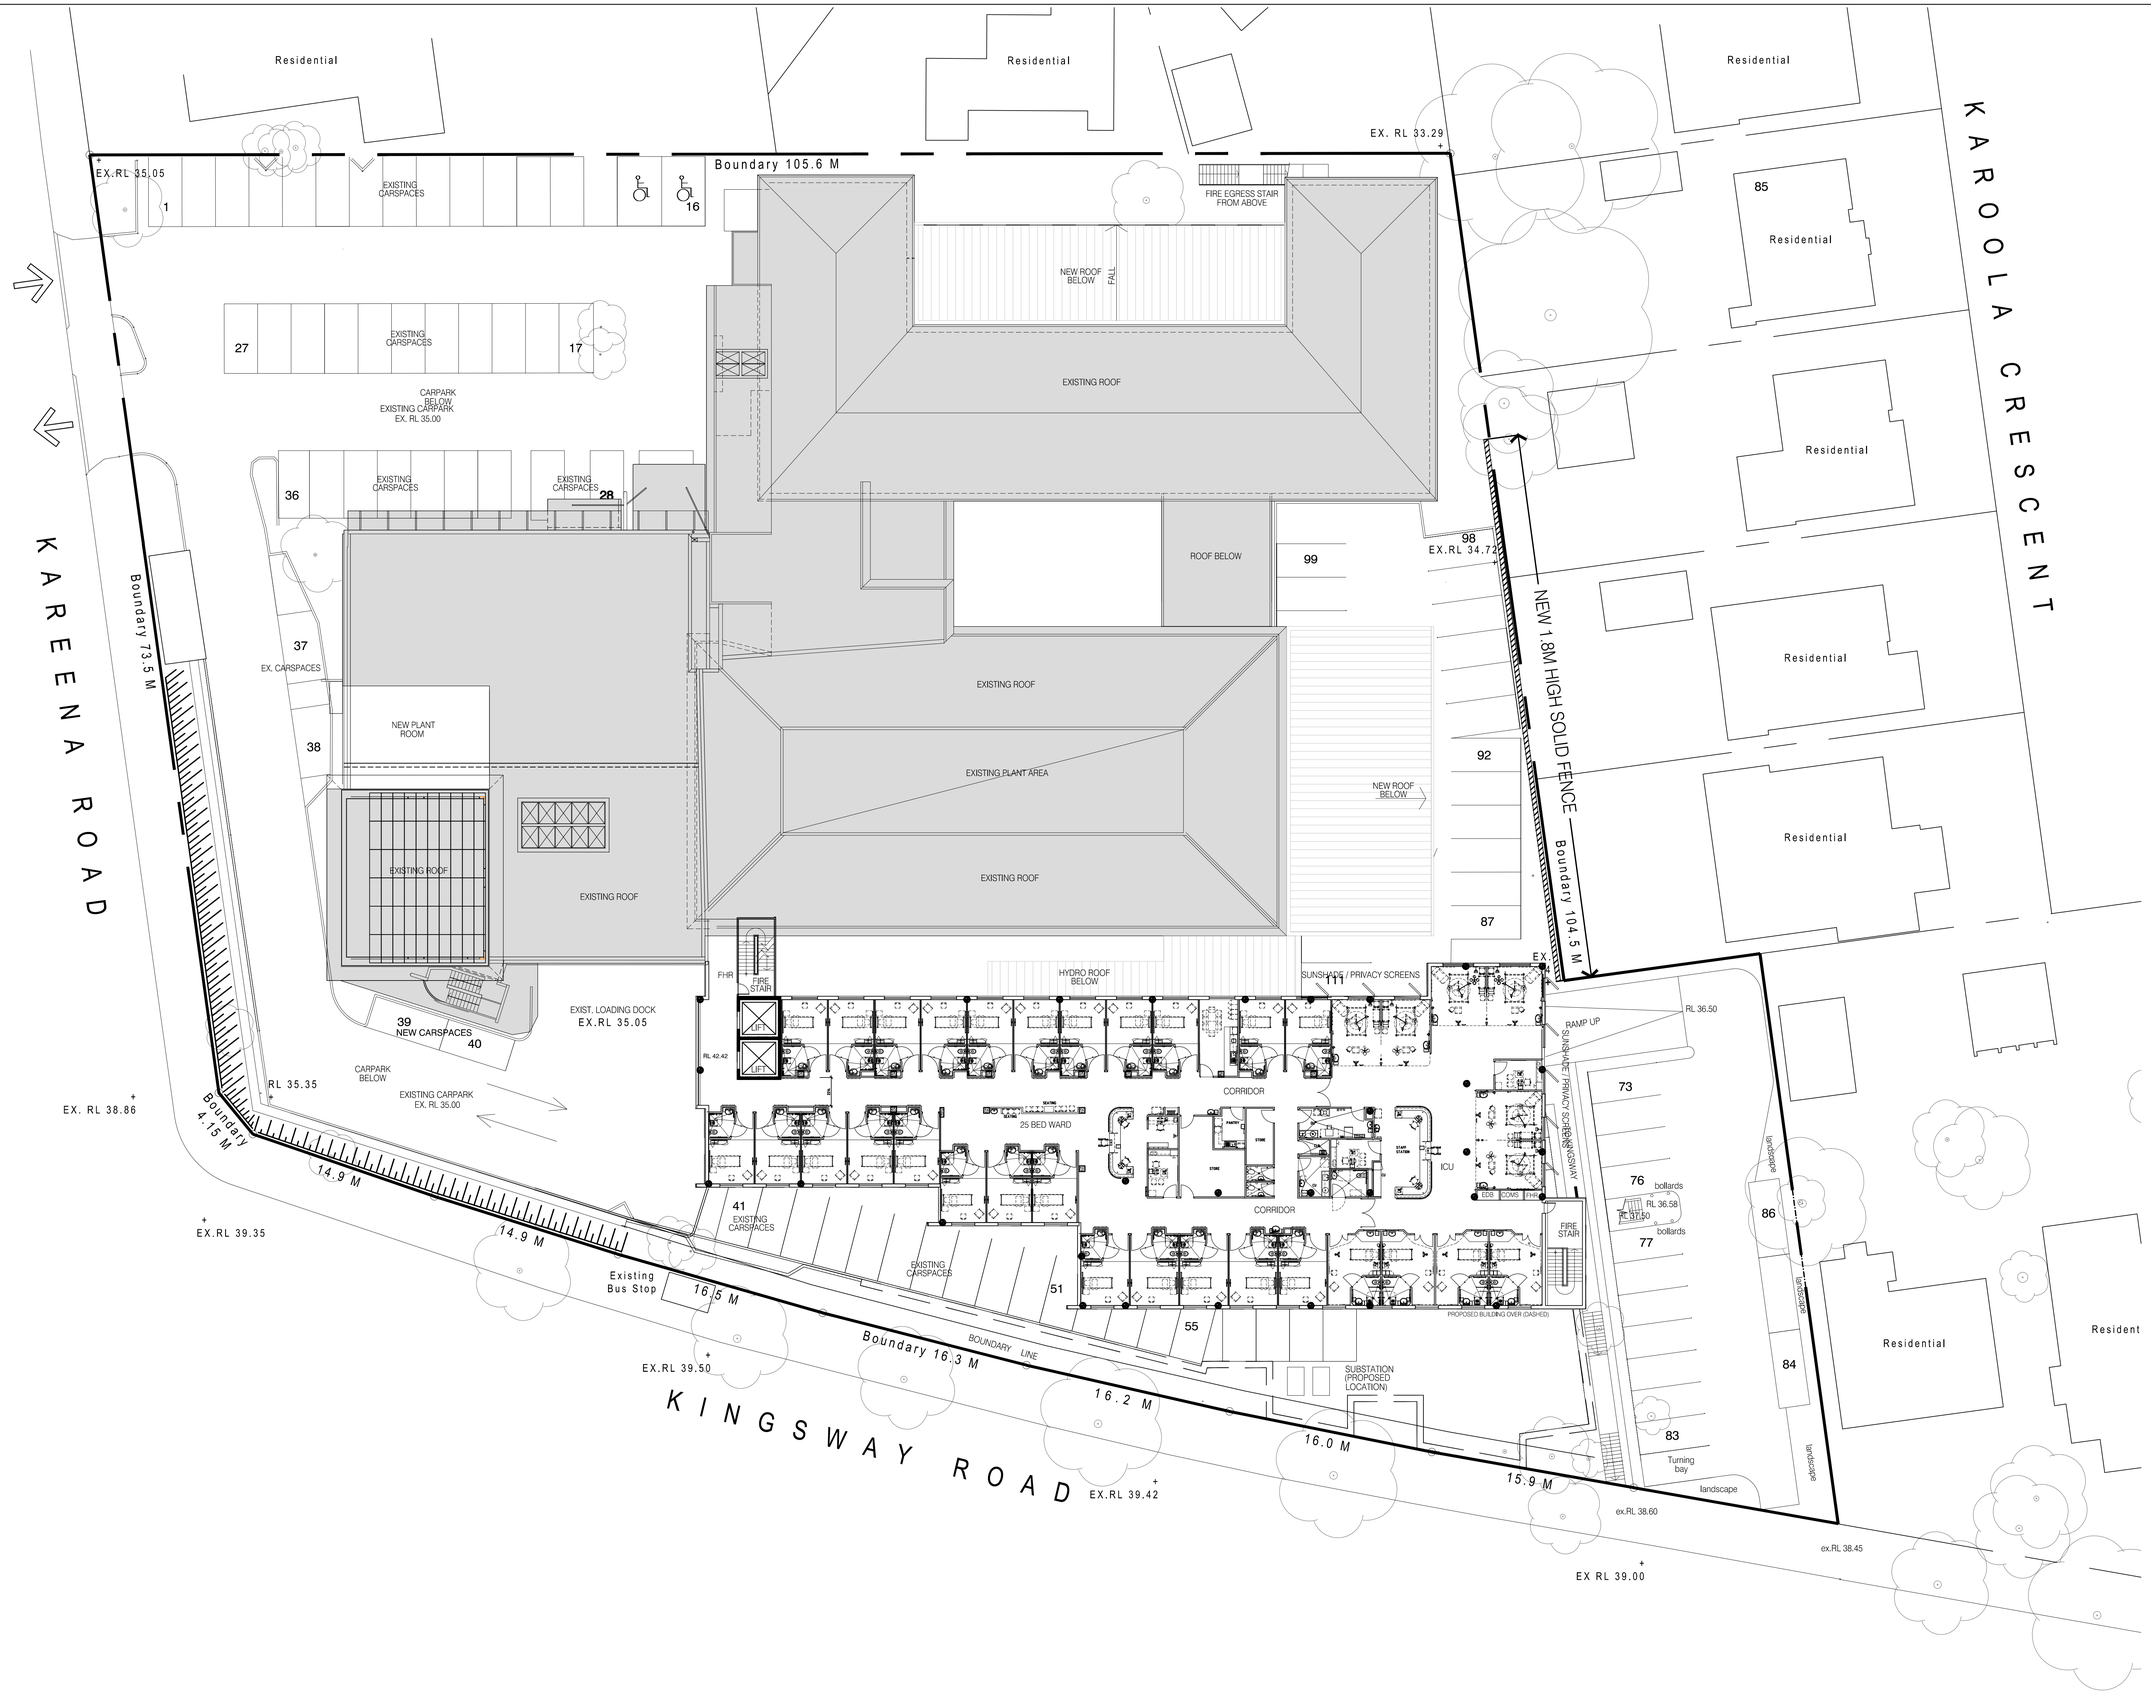

REV	REVISION DESCRIPTION	DATE	BY
1	FIRST ISSUE	27.11.12	SK

Project

KAREENA PRIVATE HOSPITAL STAGE 2

Principal

RAMSAY HEALTH CARE PTY LIMITED ACN 003 184 889

Project Director: Angus Bradley

KEY PLAN

USE FIGURED DIMENSIONS ONLY. DO NOT SCALE. ALL DIMENSIONS SHALL BE VERIFIED ON SITE AND DISCREPANCIES IMMEDIATELY BROUGHT TO THE ATTENTION OF THE PROJECT MANAGER FOR RESOLUTION

"CLOUDS" & REVISIONS ARE INTENDED AS GUIDES AND DO NOT NECESSARILY DESCRIBE THE FULL EXTENT OF REVISIONS. ASCERTAIN FULL EXTENT BY COMPARISON WITH PREVIOUS VERSION.

Subject	By	Date	Subject	By	Date	Subject	By	Date
RDS			STRUCT			PROJ. ARCH		
ARCH			SPEC. CONS					
AUT			SERV					

Block/ Zone	Drawn	Checked	Date	Scale/s
-	SK	–	27.11.12	1:200

Drawing Title: **Proposed First Floor Plan**

HEALTH PROJECTS INTERNATIONAL
Architects and Health Facility Planners
ACN 066 856 595
Suite 1, Ground Fl, 68 Alfred St, Milsons Point, NSW 2061
Ph: (02) 9460 4199 Fax: (02) 9460 4299

(C) Copyright HPI

CAD File: KPH-P-1

Dwg.No. **KPH-P-2c** Issue **1**