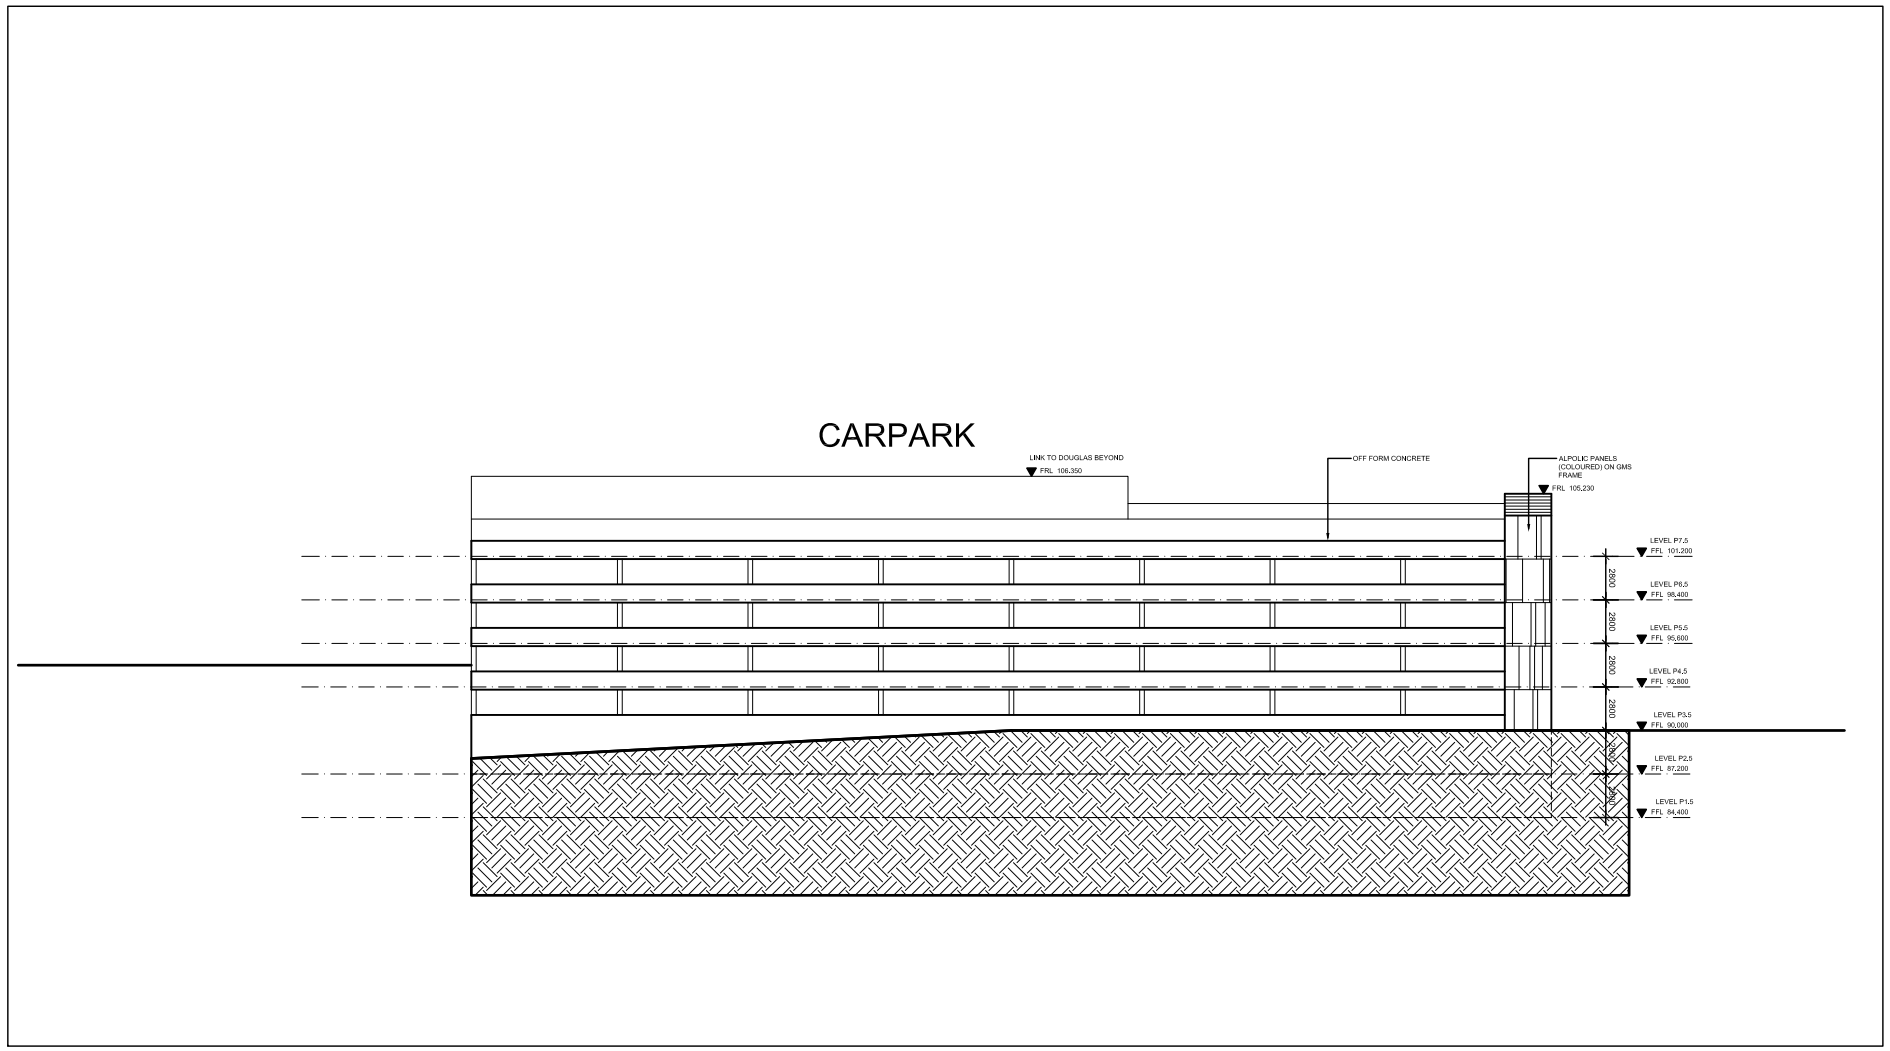

NORTH ELEVATION

LEGEND

PRECINCT BOUNDARY

PA SCOPE BOUNDARY

NSW HEALTH Working as a Team

InfraShore DEVELOPMENTS

COX

PROJECT	TRUE NORTH	PROJ. NORTH	GRAPHIC SCALE	SCALE	DRAWING	DRAWING NO	DATE	ISSUE
ROYAL NORTH SHORE HOSPITAL AND COMMUNITY HEALTH SERVICES PPP PROJECT			0 4000 10000	1:200 at B1	CARPARK - NORTH ELEVATION	DWG-CP-AR-0108	13.11.08	T 04