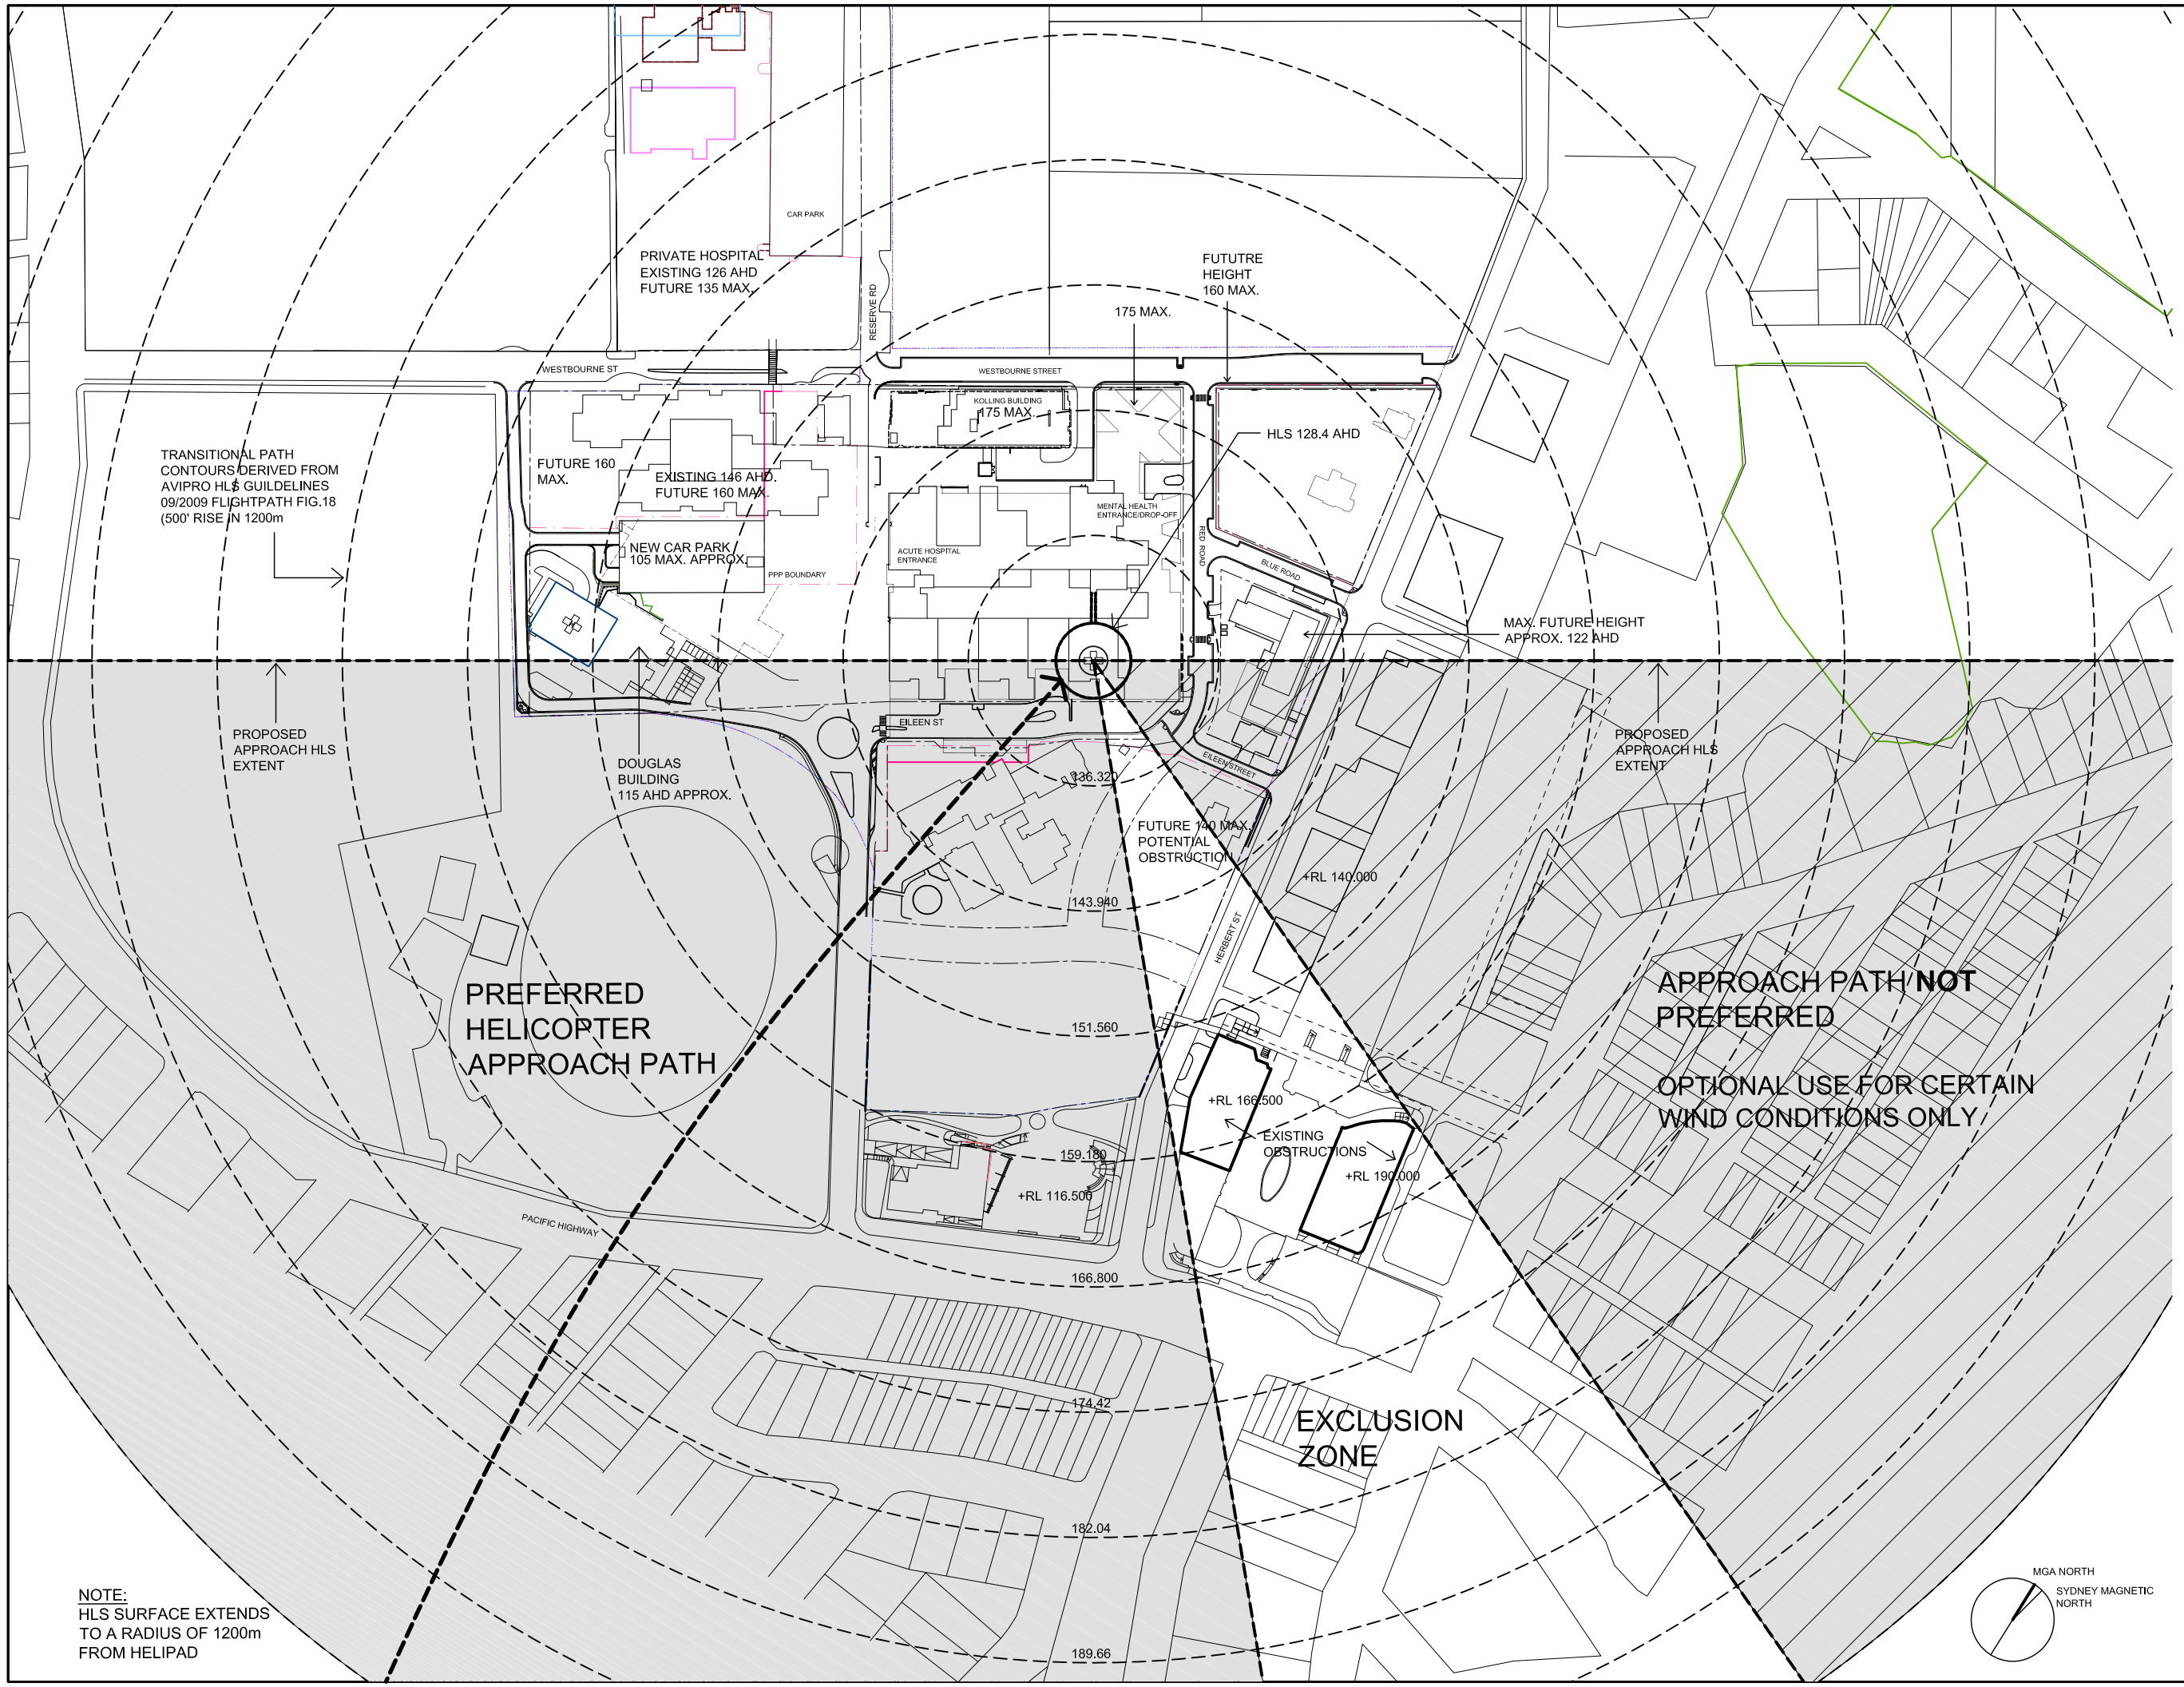

NOTE:
HLS SURFACE EXTENDS
TO A RADIUS OF 1200m
FROM HELIPAD

© COPYRIGHT THE COX GROUP PTY LTD 2008
NO FORM OF REPRODUCTION OF THE DRAWING IN FULL OR IN PART WITHOUT THE WRITTEN PERMISSION OF THE COX GROUP PTY LTD CONSTITUTES AN INFRINGEMENT OF COPYRIGHT

Rev	Description	By	Date
T01	ISSUED FOR INFORMATION	HK	04/05/10

KEY PLAN

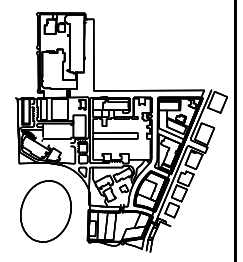

Cox Richardson
Level 2, 204 Clarence Street, Sydney 2000 Australia
Tel : 612 9267 9599 Fax : 612 9264 5944
Email : sydney@cox.com.au

COX
Architecture Planning Urban design Interior design Health facility design

Project
ROYAL NORTH SHORE HOSPITAL
AND COMMUNITY HEALTH SERVICES
PPP PROJECT

Drawing Title
ACUTE HOSPITAL HELIPAD
APPROACH PLAN -
EXISTING CONTEXT

CAD File K:\2008\08121-10\issue\issue-cu\01.1 General C	Drawn Drawn/Checked 2010-04-19 Helipad
Coordinated MG	Scale 1:500 at A0
Project Architect MG	Date 04/05/10
Project Director MaG	Rev T01
Drawing Number DWG-CW-AR-01103	
GRAPHIC SCALE 0 20000 95000	

This Cox Group Pty Ltd ACN 22 000 891