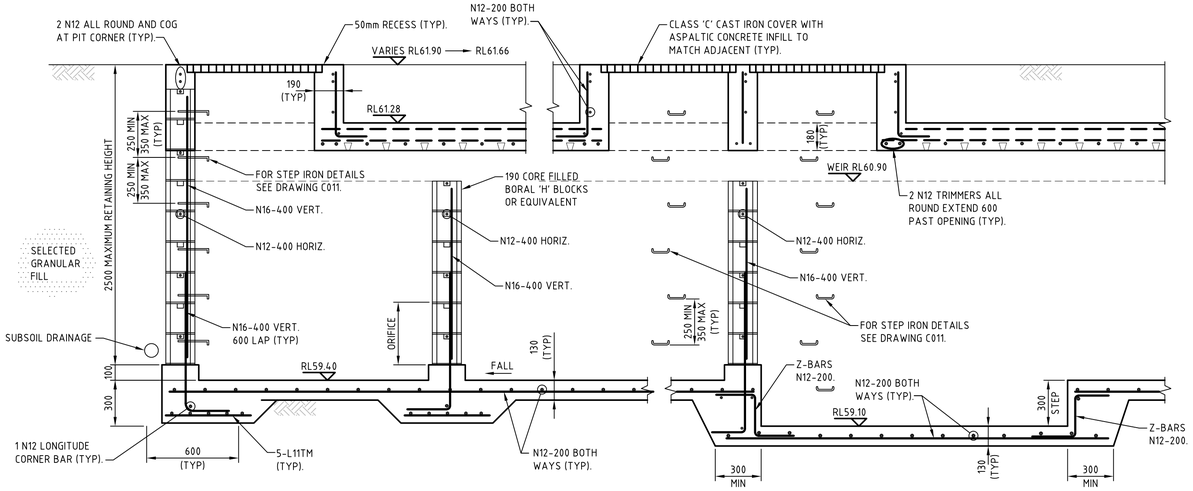

SECTION 2 / C012
1 : 20

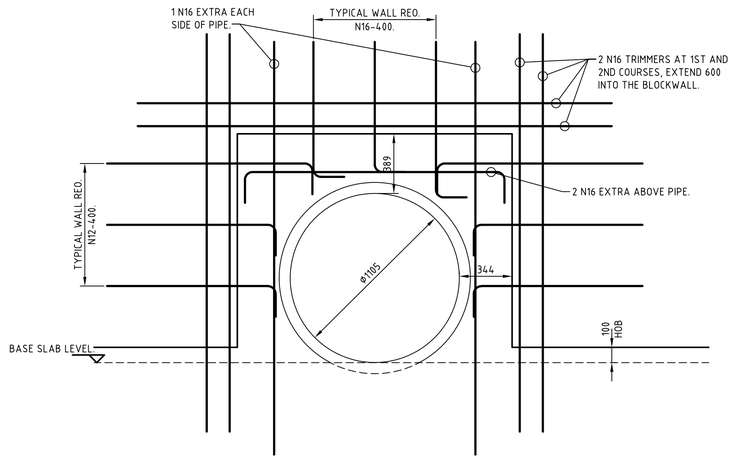

SECTION 3 / C012
1 : 20

(TYPICAL PIPE JUNCTION)

NOTE:

- PROVIDE CONCRETE COLLAR, SIZE TO BE MINIMUM 300mm AROUND THE PIPE.
- EXTEND WALL REO INTO COLLAR AREA.
- ALL REINFORCEMENT AROUND THE PIPE TO HAVE, (MIN. COVER OF 50mm).

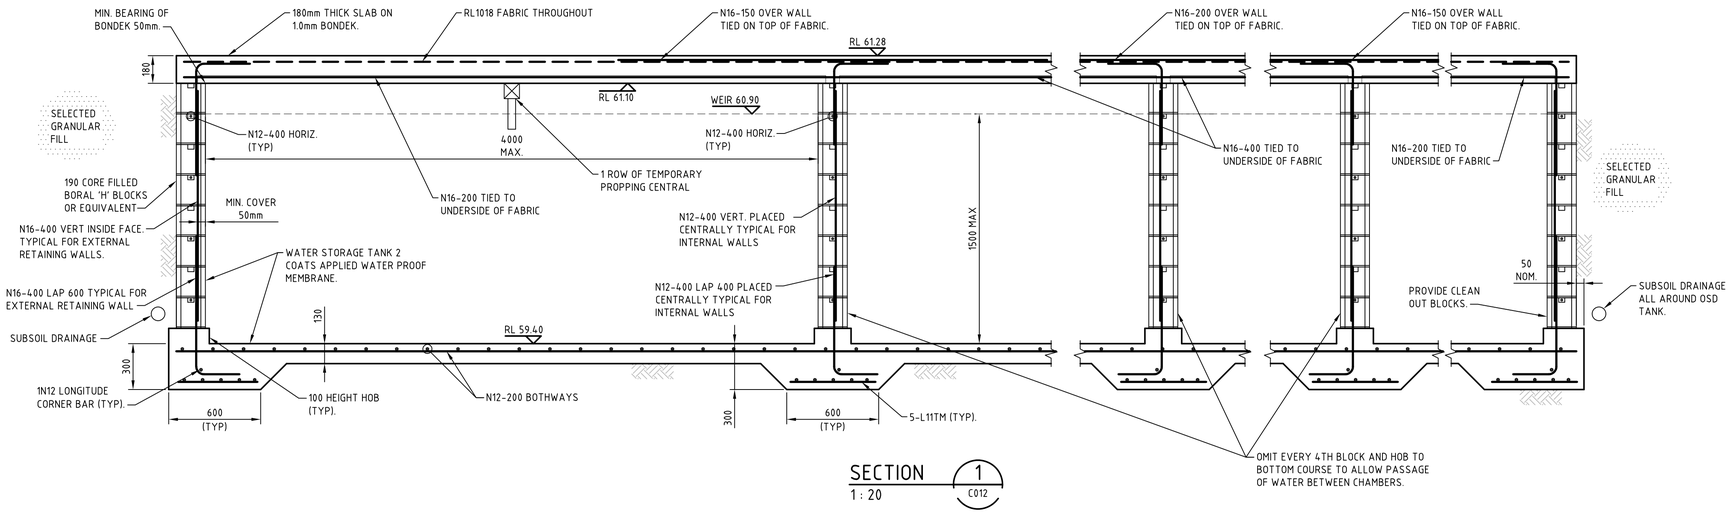

SECTION 1 / C012
1 : 20

Issue	Description	Drwn	Ckd.	Appd.	Date
02	RE-ISSUE FOR TENDER REVIEW	MV	MK	MK	19.11.08
P1	ISSUE FOR TENDER	MV	MK	MK	14.11.08

0 500 1000 1500 2000mm
1 : 20

Status: ISSUED FOR TENDER
NOT TO BE USED FOR CONSTRUCTION

Client: hansen yuncken BUILDING VALUE

Scale (A1): AS SHOWN | Datum: - | Drawn: MV | Designed: MK

Project: VERSACOLD ERSKINE PARK CIVIL WORKS

Title: RAINWATER OSD TANK DETAILS SHEET 2

Hyder Consulting
HYDER CONSULTING PTY LTD
Level 5
141 Walker St
North Sydney, NSW, 2060
ABN 76 104 485 289
Tel: +61 (0)2 8907 9000
Fax: +61 (0)2 8907 9001

Project Code	Drawing No.	Issue
AA001780	C013	02

100mm On Original A1

Date Plotted: 29 Oct 2008 - 09:27am File Name: F:\AA001780\E-CAD\C-Civil\D-Final\C010-AA001780-NSK-SITEWORKS-DETAILS-SHEET.dwg

©