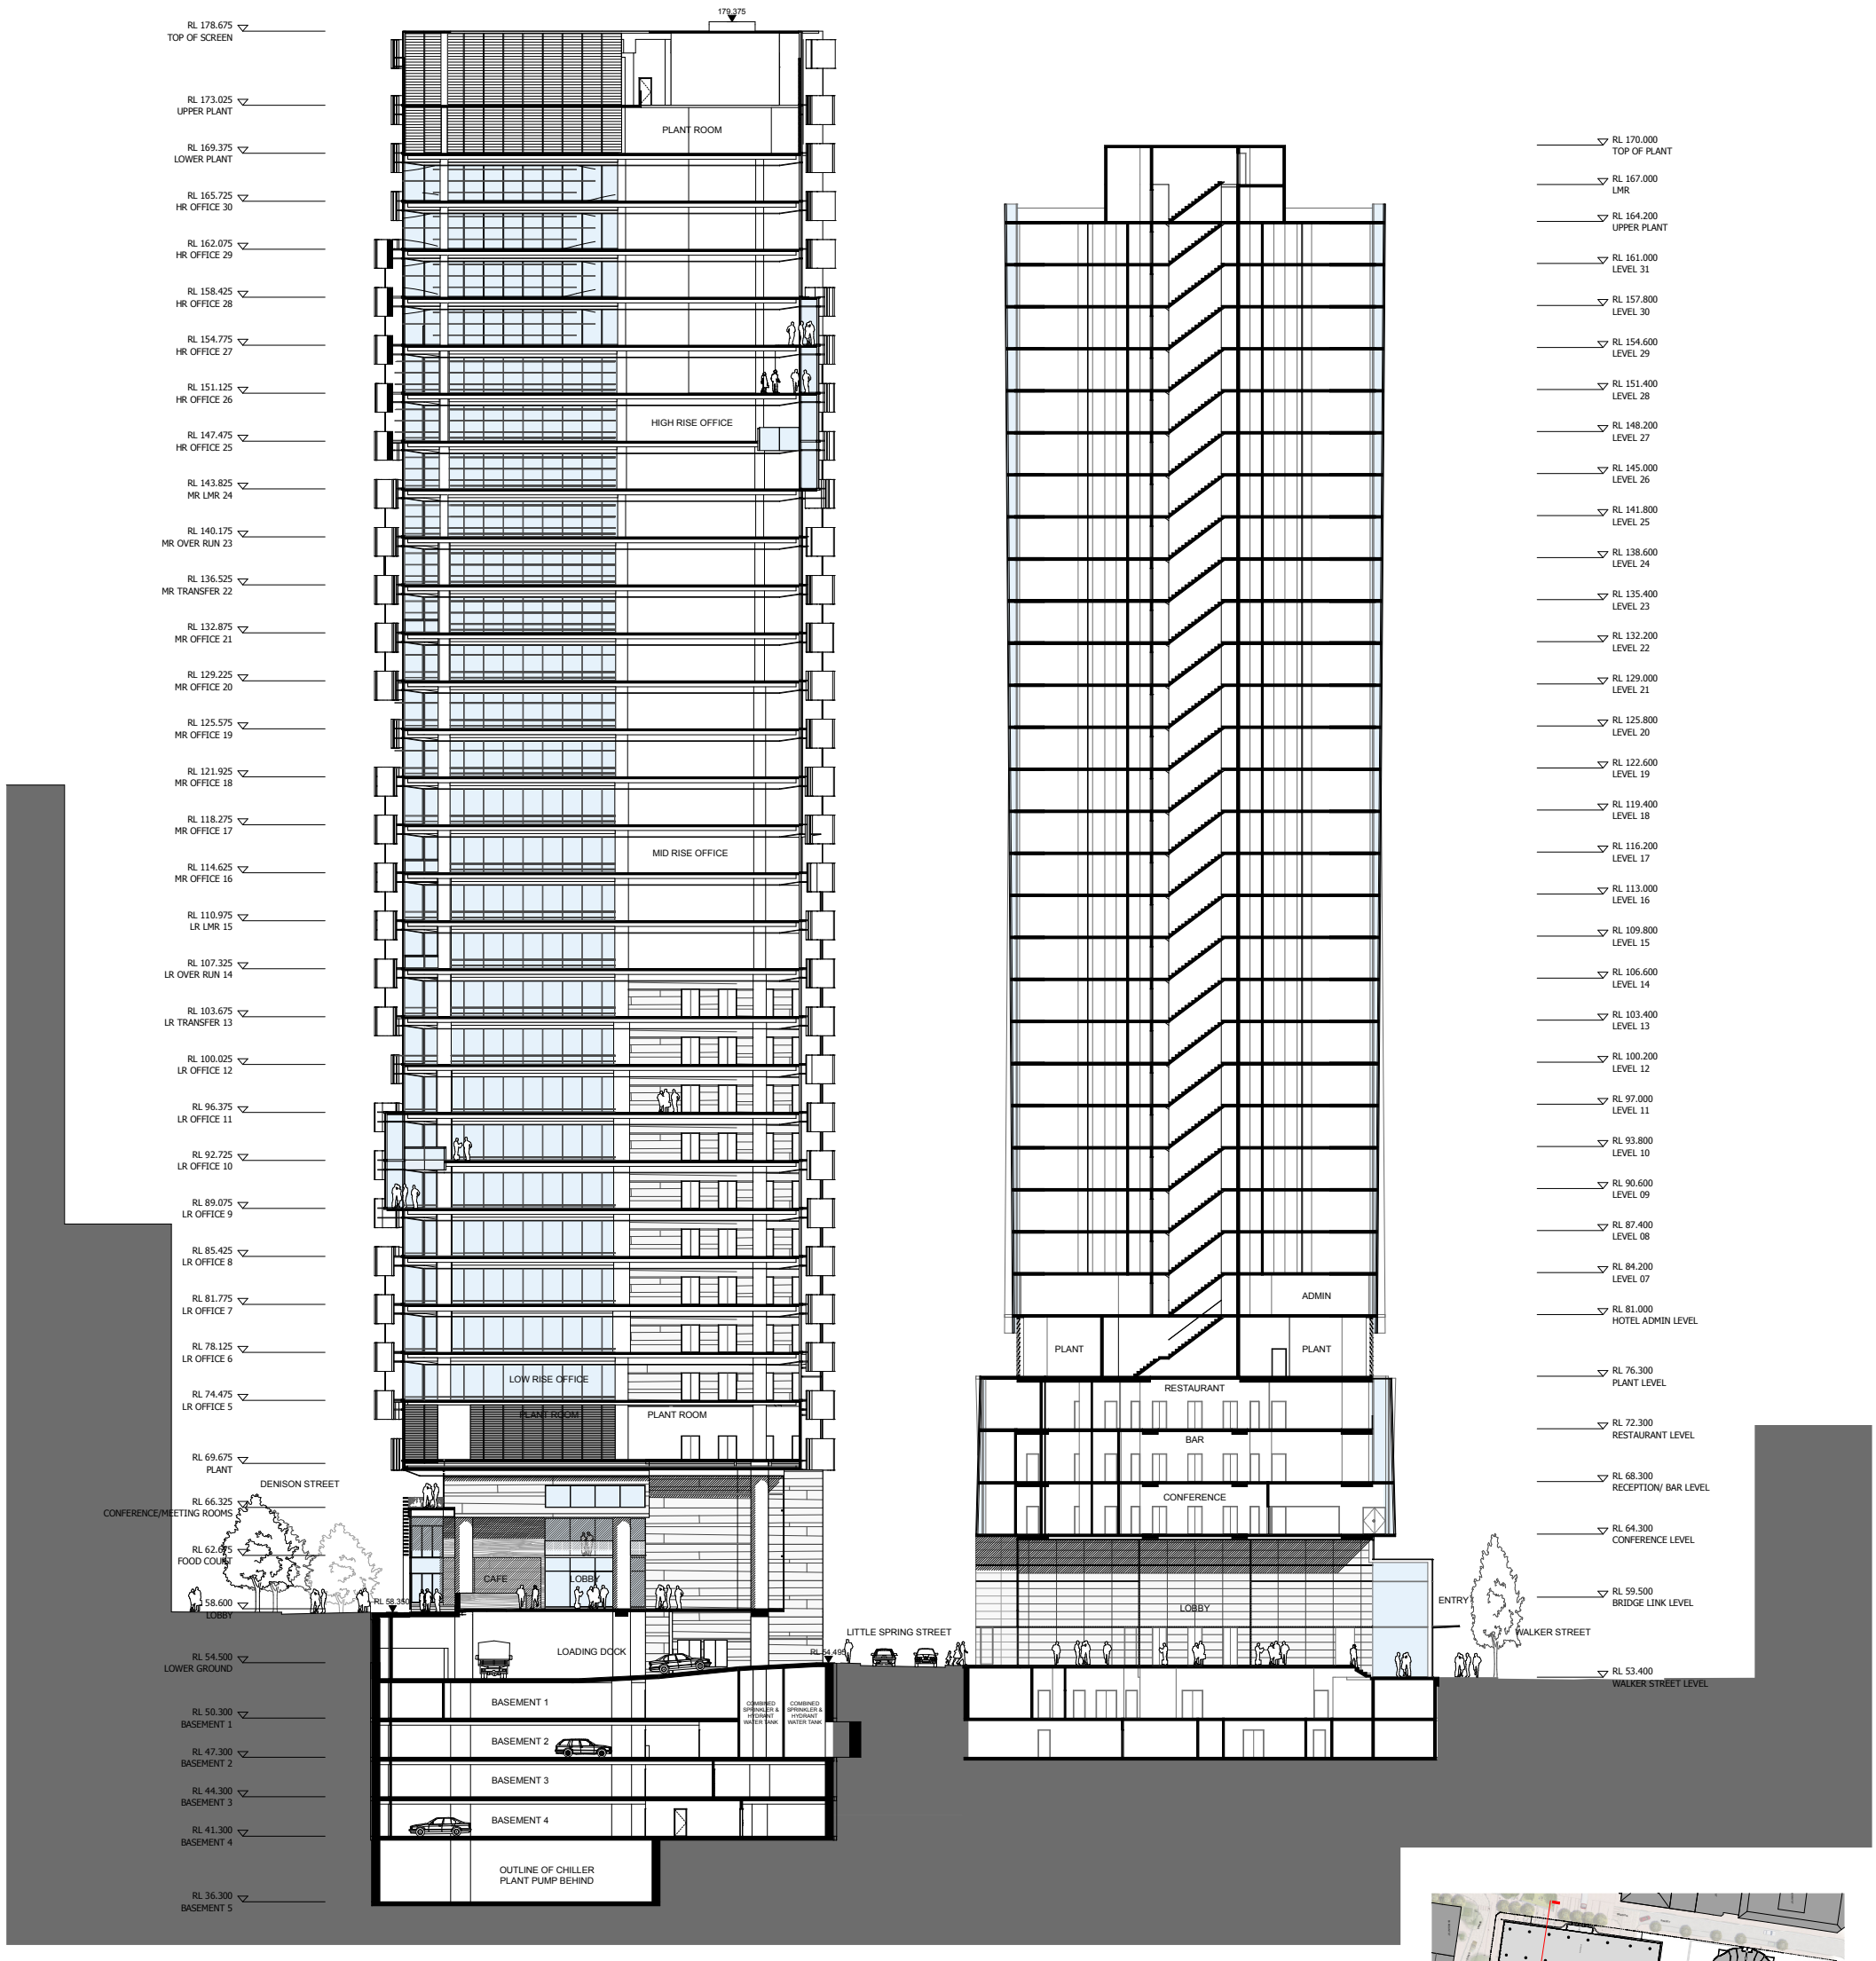

No.	DATE	REVISION / ISSUE DETAILS
E	09/07/10	SECTION 75W
D	10/06/10	DOP FOR APPROVAL
C	09/10/09	PPR
B	29/05/09	EXHIBITION
A	09/04/09	PART 3A SUBMISSION

CLIENT

EASTMARK HOLDINGS

EASTMARK HOLDINGS Pty. Ltd.

5 ROGERS AVENUE
HABERFIELD, NSW 2045

P: 02 9799 1542
F: 02 9954 4277

ARCHITECTS

RICE DAUBNEY
ANALYSING CREATING AND IMPLEMENTING ARCHITECTURE

110 WALKER STREET | NORTH SYDNEY 2060
T: 02 9956 2666 | F: 02 9959 3015
rd@ricedaubney.com.au | www.ricedaubney.com.au
the rice daubney group (nsw) pty ltd - abn: 77 001 350 769
rice daubney trading trust - abn: 56 880 304 993

PROJECT

88 WALKER ST
NORTH SYDNEY NSW 2060

DRAWING TITLE

SECTION THROUGH
COMMERCIAL & HOTEL
LOOKING NORTH

SCALE:	DATE:	CHECKED:
1:250 @ A1	SEPTEMBER 09	PR
PROJECT NUMBER:	DRAWING NUMBER:	REVISION
07001	DA 30	E

THIS DOCUMENT IS THE COPYRIGHT OF RICE DAUBNEY (NSW) Pty. Ltd.
ALL INFORMATION ILLUSTRATED ON THIS DOCUMENT IS TO BE CHECKED AND VERIFIED ON SITE. IN THE EVENT OF DISCREPANCIES REFER TO ARCHITECT PRIOR TO COMMENCEMENT OF THE WORK. DO NOT SCALE DRAWINGS MANUALLY OR ELECTRONICALLY.

teamwork://rdbim01/07001 Zone A Master