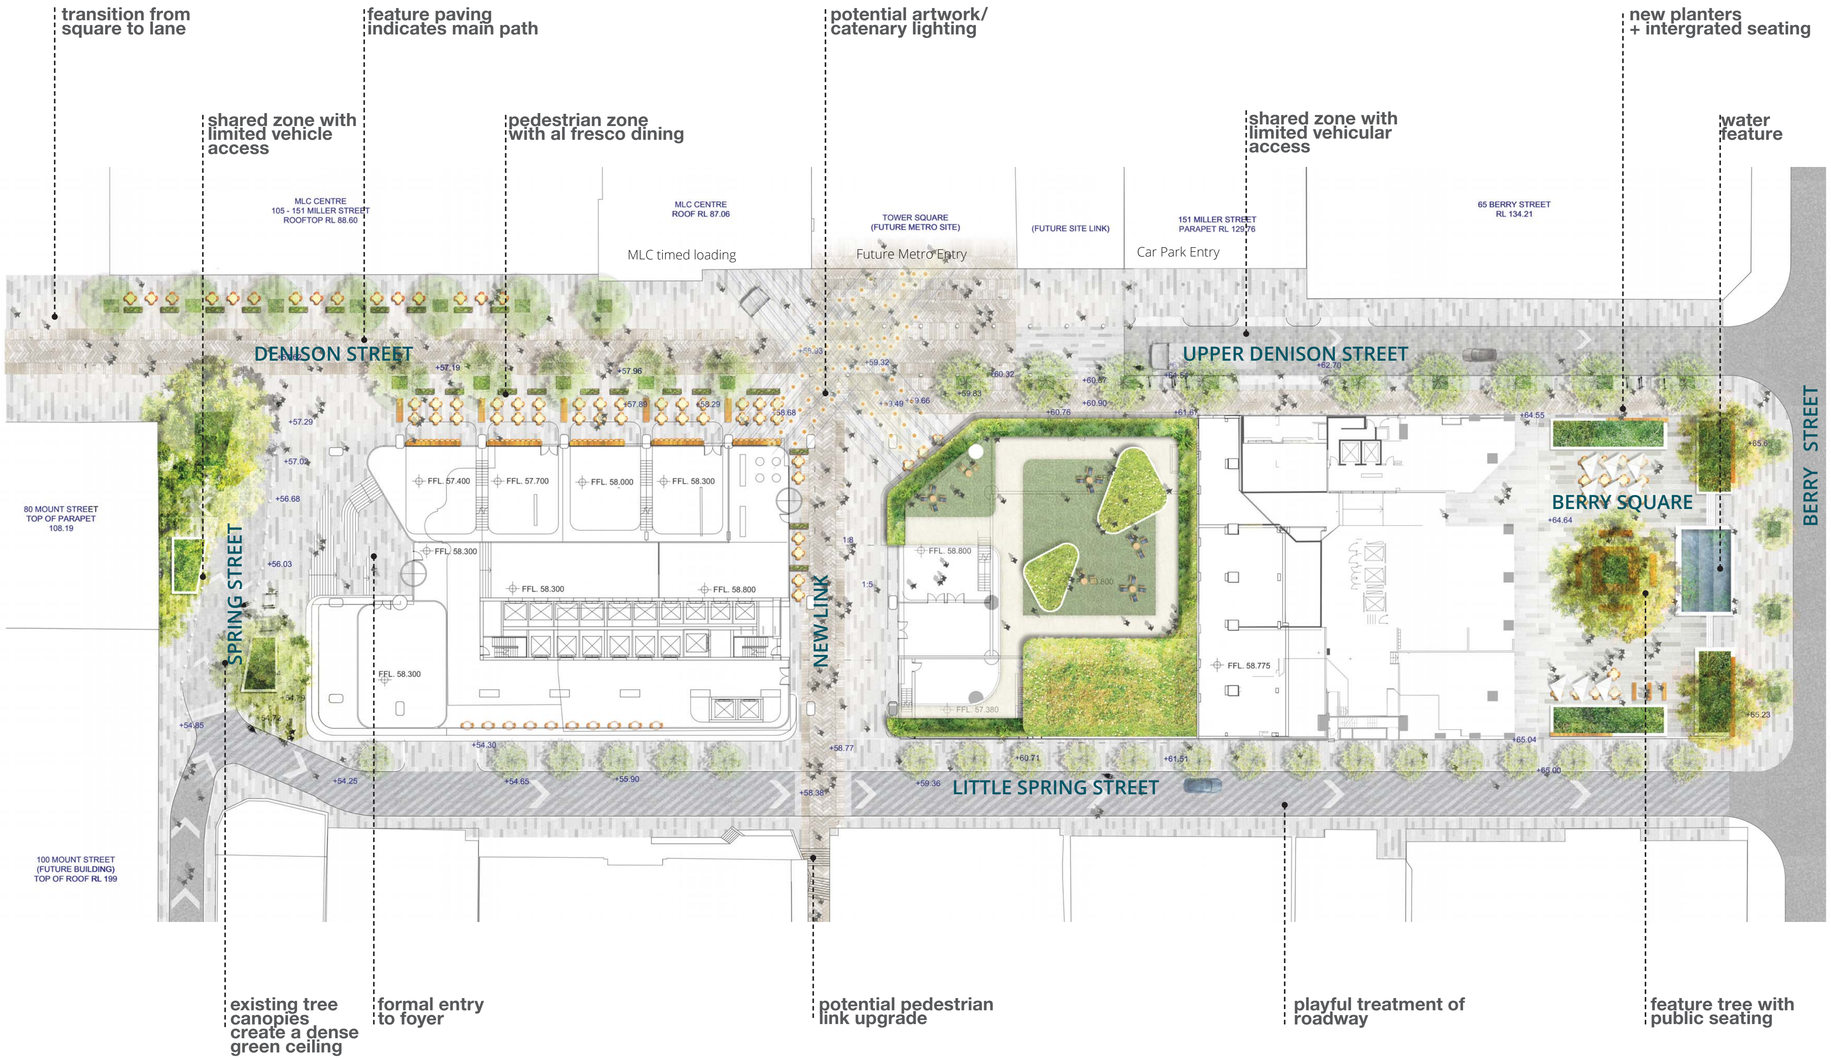

1 Denison Street, North Sydney

ASPECT Studios™

Client: **Winton**
Architect: **Bates Smart**

Drawn: **JG**
Checked: **LP**

Scale: **1:250 @ A1**
Date: **October, 2016**

Dwg no. : **16041_L_C01**
Rev: **A**

Public Domain

Concept