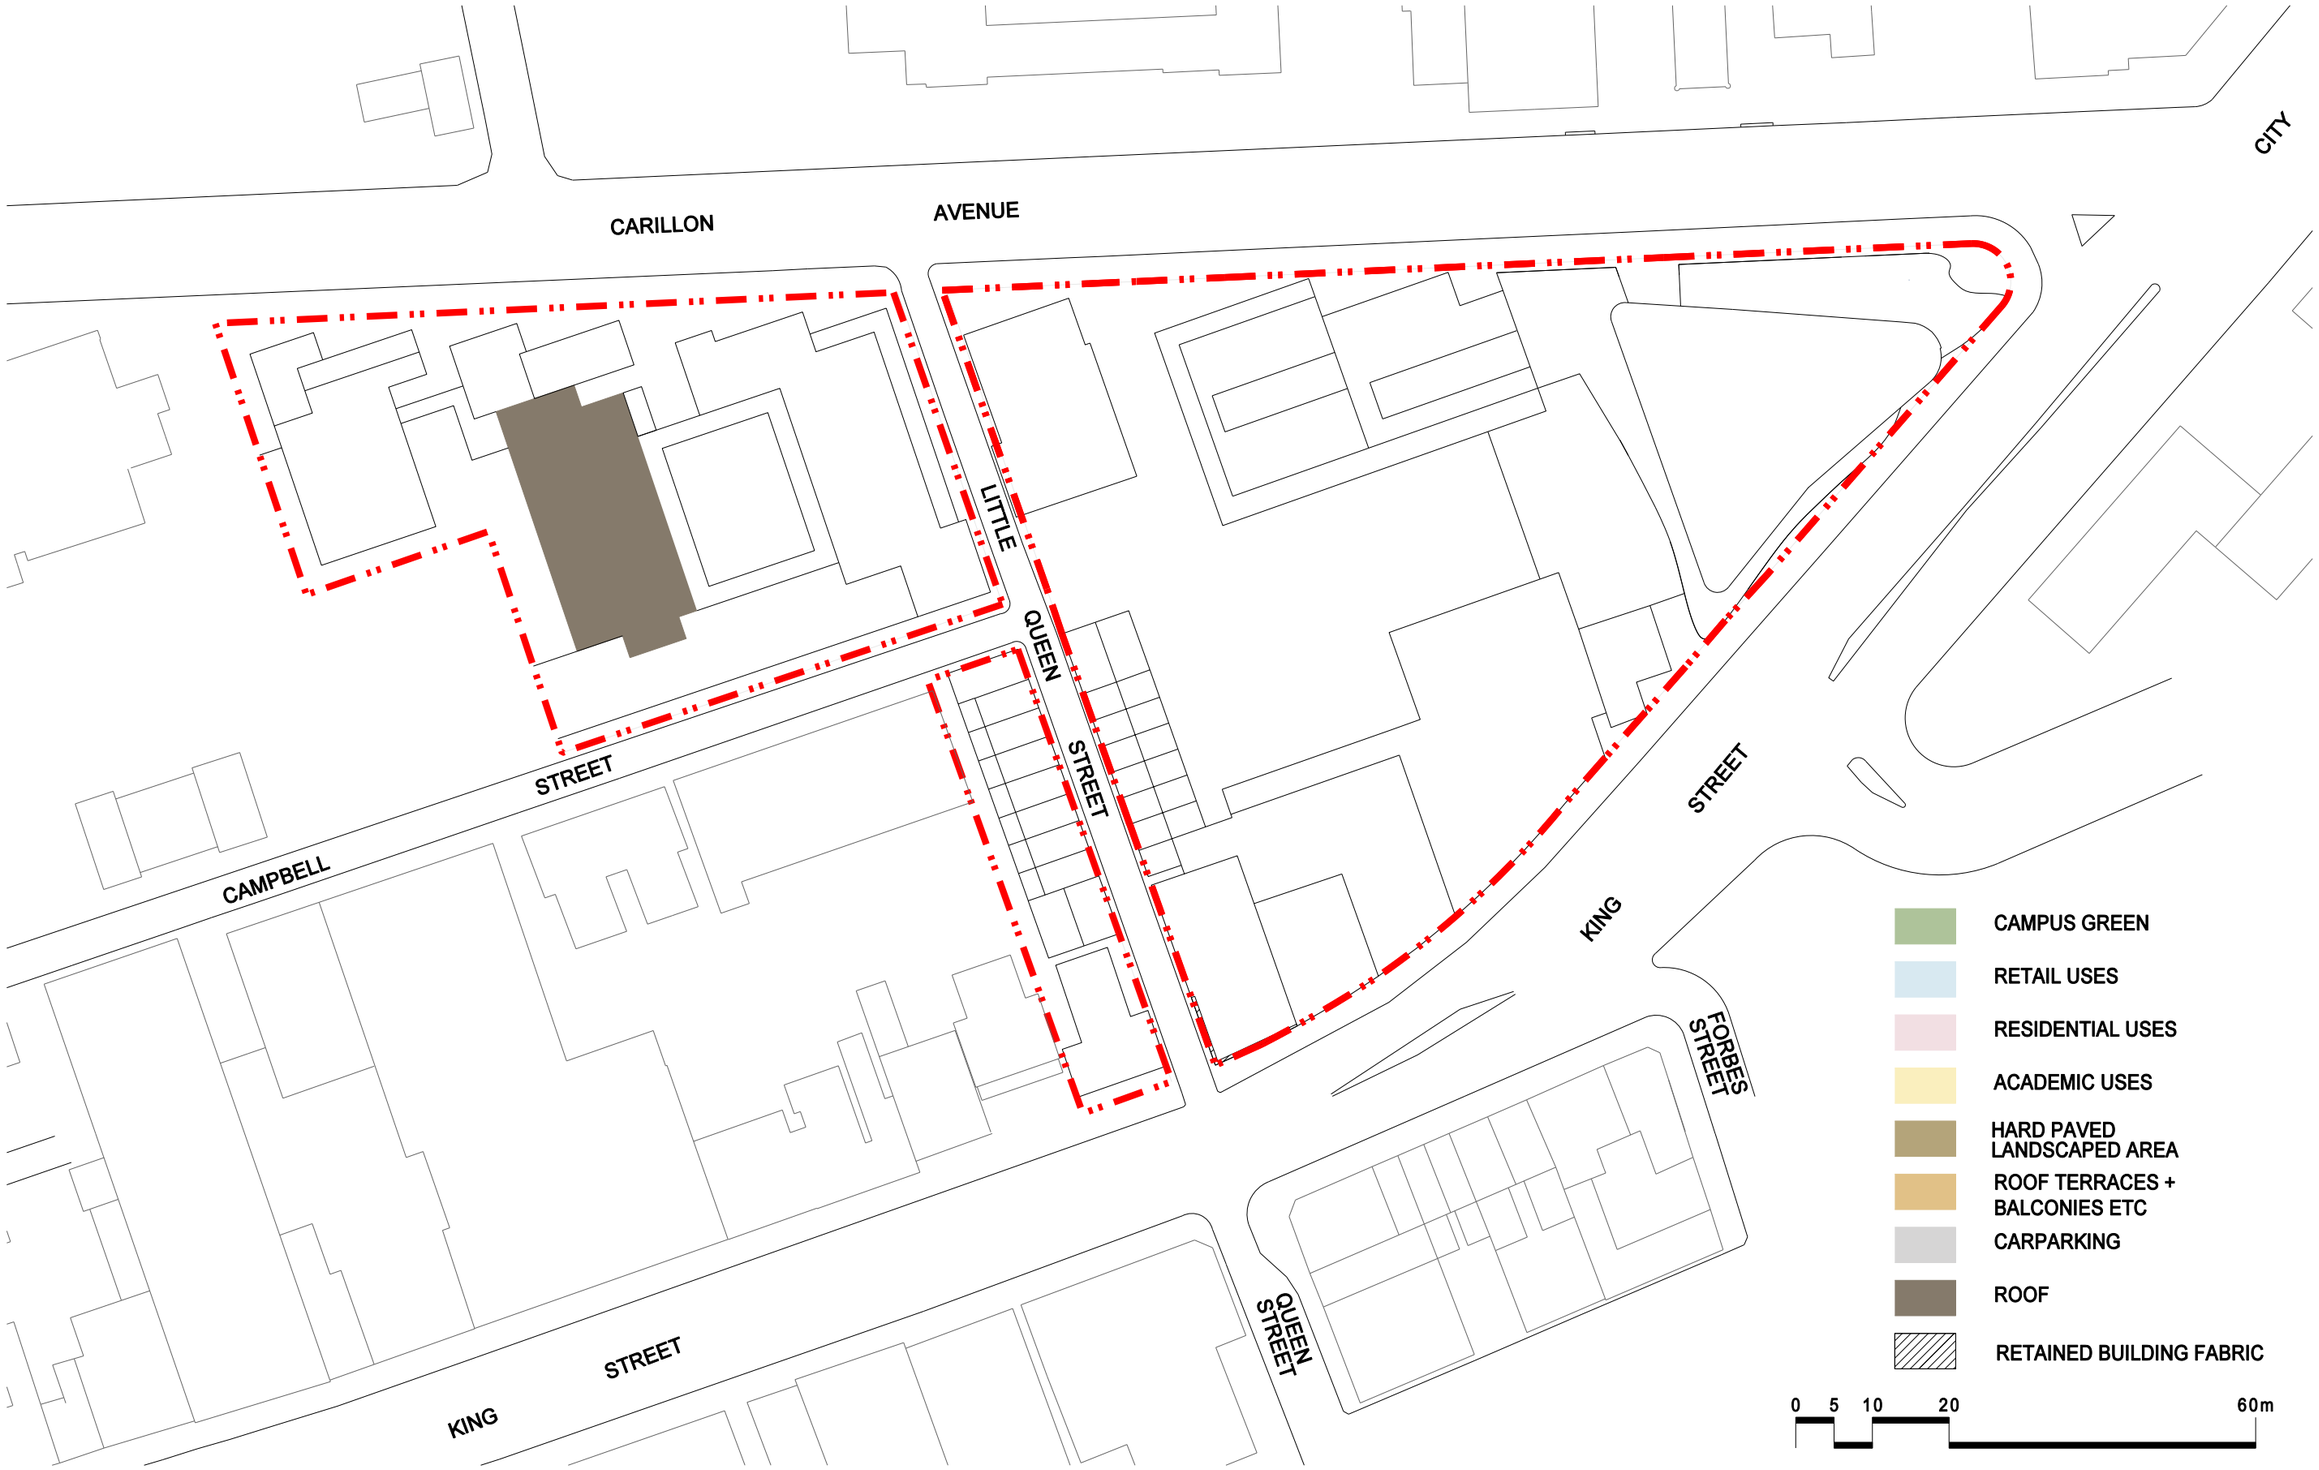

Revisions				
No	Date	Description	Ver	App'd
A	16/10/09	CONCEPT PLAN	CC	ML

Architect

ALLEN JACK+COTTIER

79 Myrtle Street Chippendale NSW 2008 AUSTRALIA
ph +61 2 9311 8222 fx +61 2 9311 8200 ABN 53 003 782 250

Client

MOORE THEOLOGICAL COLLEGE

Drawing Status

NOT FOR CONSTRUCTION

Project

MOORE THEOLOGICAL COLLEGE
CONCEPT PLAN

NEWTOWN

Drawing Title

LEVEL 10 PLAN

NORTH

Proj No.	Scale at A3	Drawing No	Issue
09027	1:800	CP 2110	A

Do not scale drawings. Use figured dimensions only. This drawing is the copyright of Allen Jack + Cottier Architects and is protected under the Copyright Act 1968. Do not alter, reproduce or transmitt in any form, or by any means without the express permission of Allen Jack + Cottier Architects. Nominated Architects: Keith Cottier AM 2264, Glynn N Evans 2839, Michael Heenan 5264, Peter Ireland 6661, Reginald Smith 3312, Peter Stronach 3372.

A3

PLOT DATE & TIME: 5/11/2009 4:37:39 PM PLOTTED & CHECKED BY: ch'ng
REF: Q:\Projects\07_075_Moore_College_Masterplan\design_files\sheet_files\09027_CP_2110.dgn