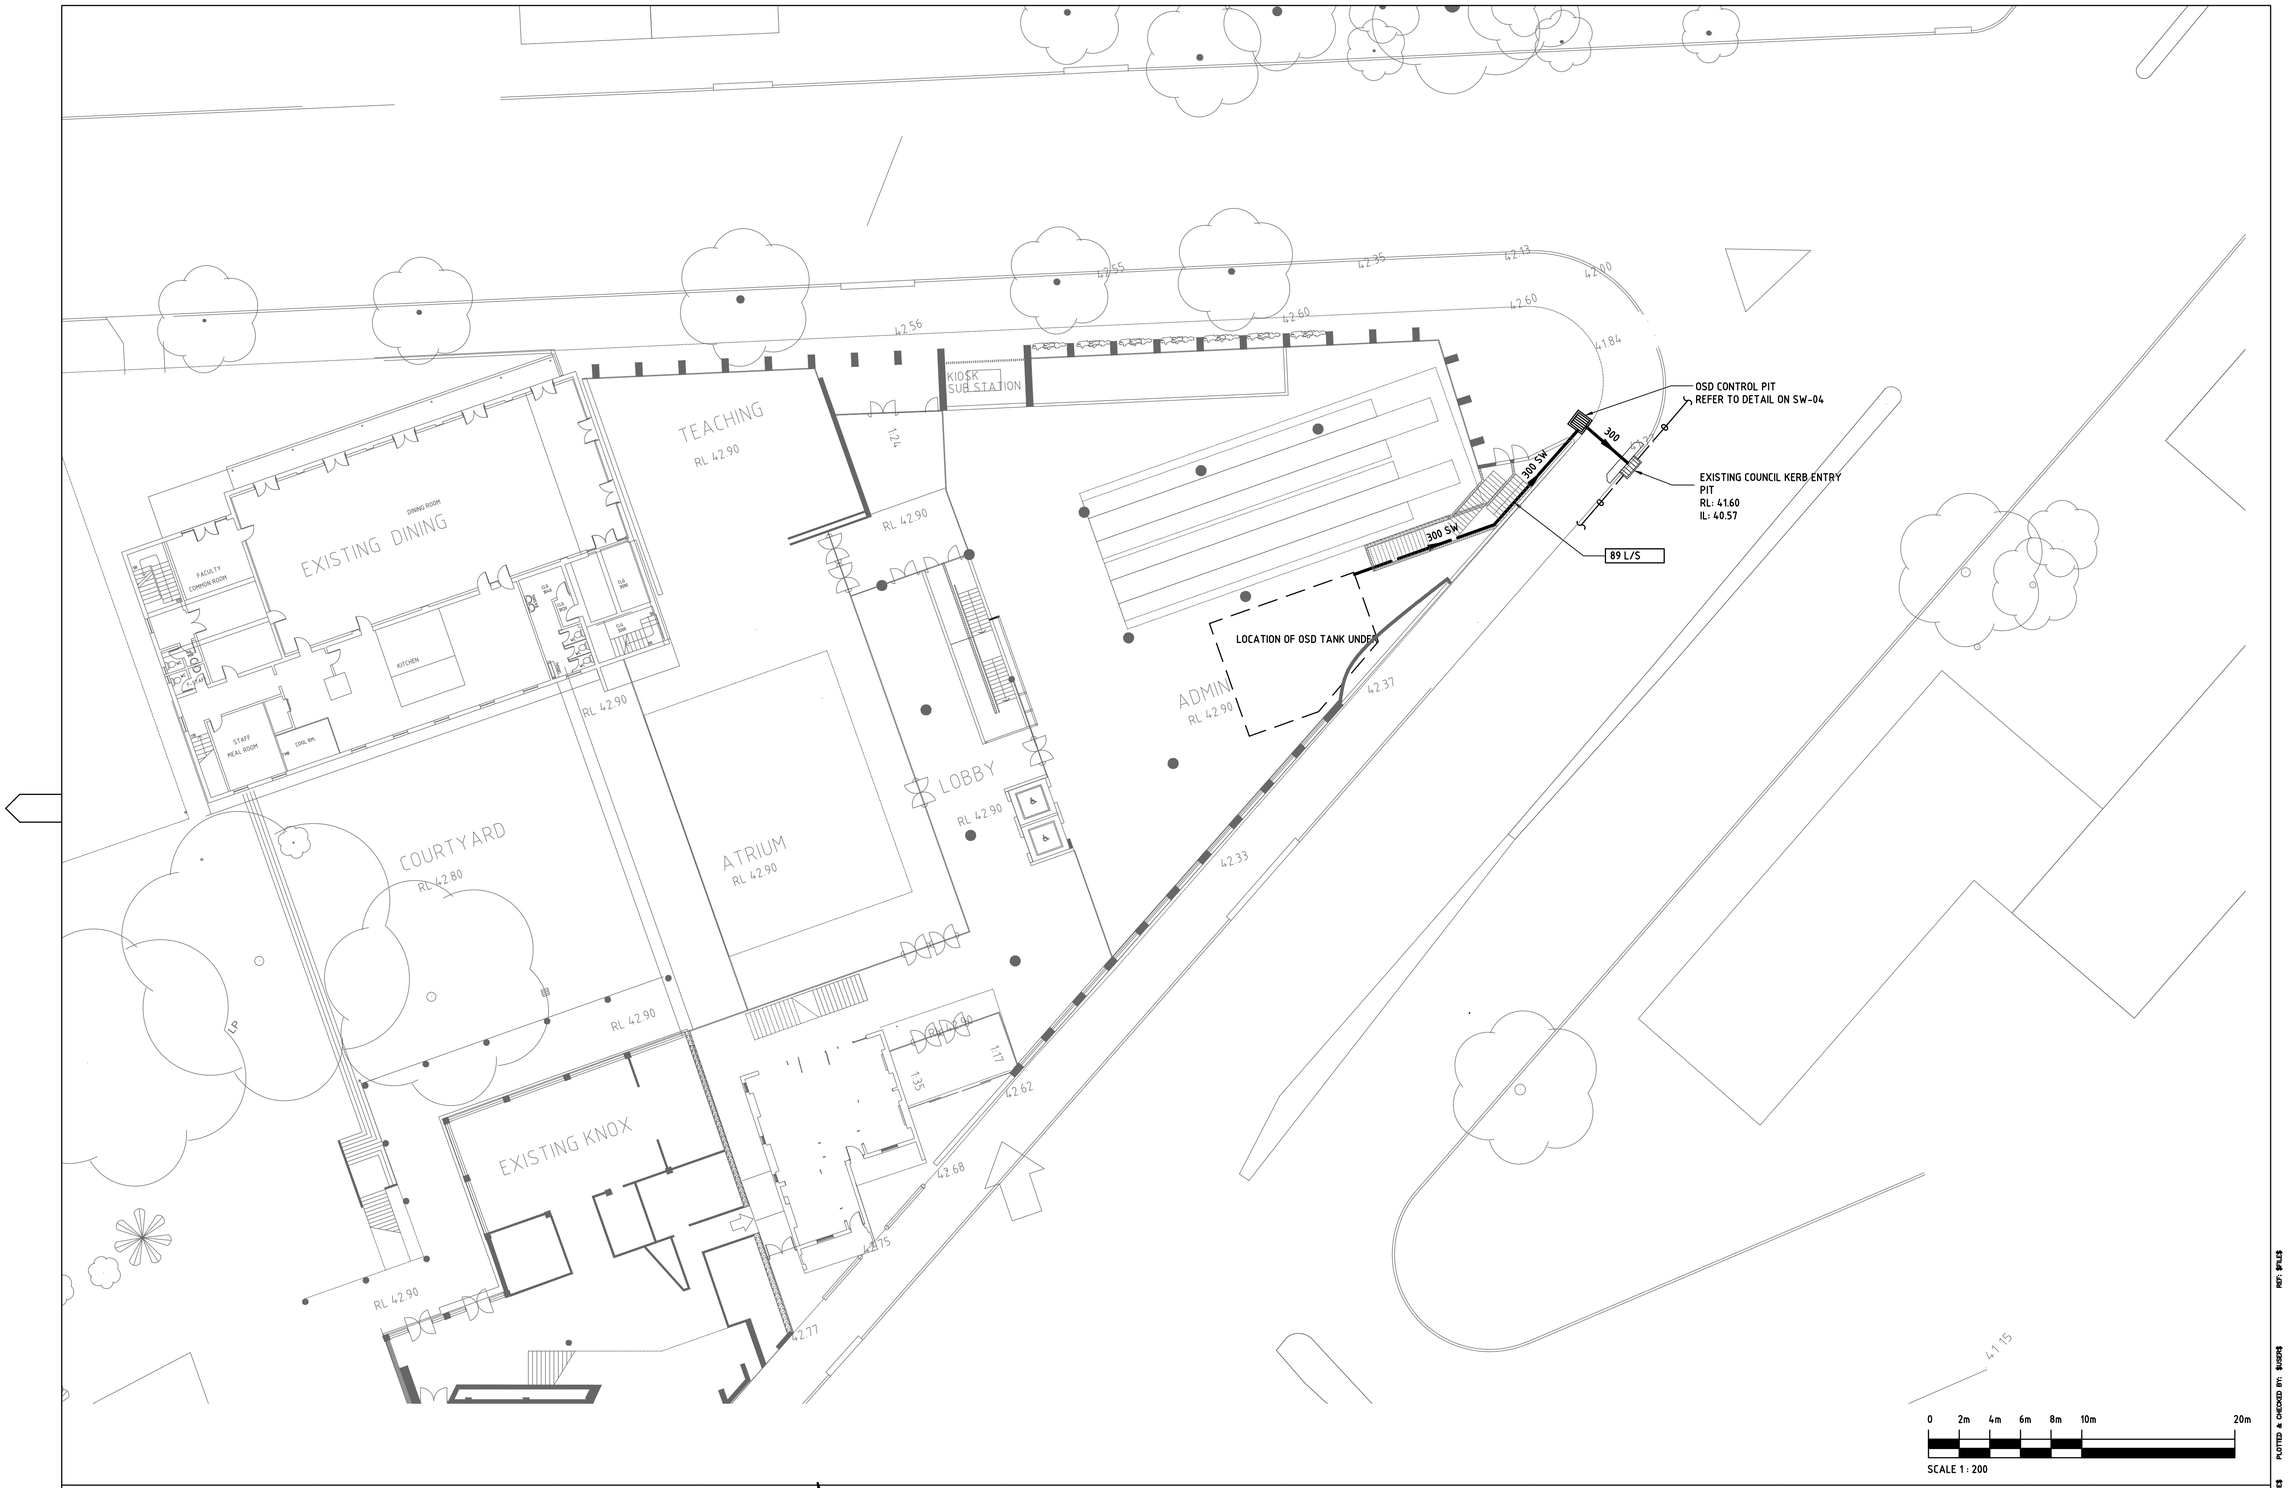

Revisions				
No	Date	Description	Ver	App'd
A	24.09.09	ISSUED FOR CLIENT REVIEW		DH

Do not scale drawings. Use figured dimensions only. Check & verify levels and dimensions on site prior to the commencement of any work, the preparation of shop drawings or the fabrication of components.

This drawing is the copyright of Allen Jack + Cottier Architects and is protected under the Copyright Act 1968. Do not alter, reproduce or transmit in any form, or by any means without the express permission of Allen Jack + Cottier Architects.

Nominated Architects: Keith Cottier AM 2264, Glynn N Evans 2839, Michael Heenan 5264, Peter Ireland 6667, Reginald Smith 3372, Peter Stronach 3372.

Site Location Plan

Hydraulic Consultant

SPARKS AND PARTNERS
HYDRAULIC, CIVIL & FIRE SERVICES CONSULTANTS
C.J. SPARKS & PARTNERS PTY. LTD.
A.B.N. 83 003 690 908
L 1 91 GEORGE STREET, PARRAMATTA
NEW SOUTH WALES 2 1 5 0
TEL (02) 9891 5033 FAX (02) 9891 3898
EMAIL mail@cjsparks.com.au

QUALITY ASSURED COMPANY
ISO 9001 : 2000

Client
MOORE THEOLOGICAL COLLEGE

Architect
ALLEN JACK+COTTIER
79 Myrtle Street Chippendale NSW 2008 AUSTRALIA
ph +61 2 9311 8222 fx +61 2 9311 8200 ABN 53 003 782 250

Project
MOORE COLLEGE NEW LIBRARY
1 KING STREET NEWTOWN

Proj No. 09993

N

Drawing Title
STORMWATER SERVICES
LEVEL 1 GROUND FLOOR

Drawing Status
PROJECT APPLICATION

Scale 1:-200

Drawing No SW-01

Issue A

0 10 20 50 80mm

A1

REF: $FILE$ PLOTTED & CHECKED BY: $USER$ PLOT DATE & TIME: $DATE$ $TIME$

S:\work\09993\Stormwater\09993-SW01.dwg, 2/10/2009 2:48:29 PM, DWG To PDF.pc3