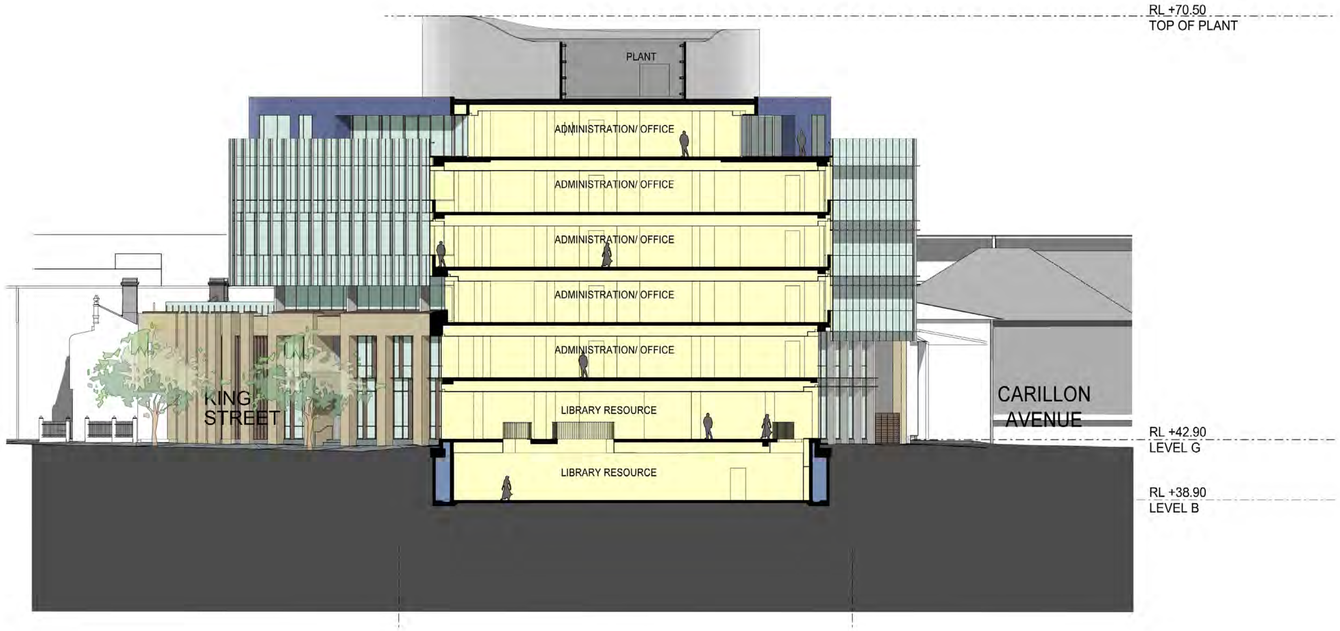

1 SECTION A
1:200

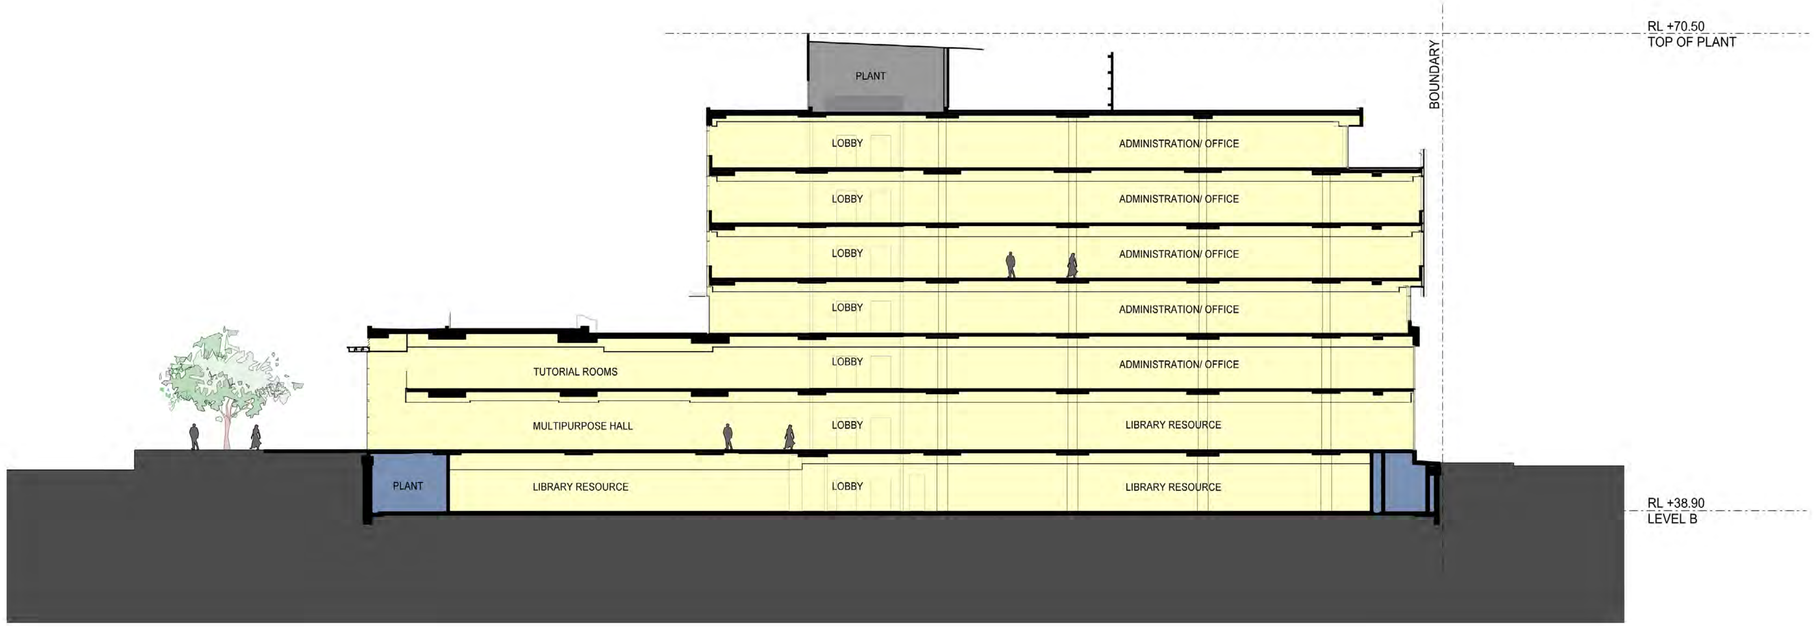

2 SECTION B
1:200

Revisions				
No	Date	Description	Ver	App'd
P2	20/08/13	PRELIMINARY ISSUE TO CONSULTANTS	SN	ML
P3	23/08/13	DRAFT SECTION 75W APPLICATION	SN	ML
A	28/08/13	SECTION 75W APPLICATION	SN	ML
B	18/06/15	SECTION 75W APPLICATION	JG	ML

Do not scale drawings. Use figured dimensions only. Check & verify levels and dimensions on site prior to the commencement of any work, the preparation of shop drawings or the fabrication of components.

This drawing is the copyright of Allen Jack + Cottier Architects and is protected under the Copyright Act 1968. Do not alter, reproduce or transmit in any form, or by any means without the express permission of Allen Jack + Cottier Architects.

Nominated Architects: Michael Heenan 5264, Peter Ireland 6661

Site Location Plan

Client
MOORE THEOLOGICAL COLLEGE

Architect
AJ+C Allen Jack+Cottier
79 Myrtle Street Chippendale NSW 2008 AUSTRALIA
ph +61 2 9311 8222 fx +61 2 9311 8200 ABN 53 003 782 250

Project
MOORE COLLEGE
1 KING STREET, NEWTOWN

Proj No. 09027

Drawing Title
SECTIONS

Drawing Status
PROJECT APPLICATION

Scale
1:200

Drawing No
S75W-3200 B

Issue
B

0 10 20 50 80mm

A1

VIEW FROM CITY ROAD TOWARDS KING STREET

Revisions

No	Date	Description	Ver	App'd
P1	20/08/13	PRELIMINARY CONSULTANT ISSUE	SN	ML
P2	23/08/13	DRAFT SECTION 75W APPLICATION	SN	ML
A	28/08/13	SECTION 75W APPLICATION	SN	ML
B	18/06/15	SECTION 75W APPLICATION	JG	ML

Do not scale drawings. Use figured dimensions only. Check & verify levels and dimensions on site prior to the commencement of any work, the preparation of shop drawings or the fabrication of components

This drawing is the copyright of Allen Jack + Cottier Architects and is protected under the Copyright Act 1968. Do not alter, reproduce or transmit in any form, or by any means without the express permission of Allen Jack + Cottier Architects

Nominated Architects: Michael Heenan 5264, Peter Ireland 6661

Site Location Plan

Client
MOORE THEOLOGICAL COLLEGE

Architect
AJ+C
Allen Jack+Cottier
79 Myrtle Street Chippendale NSW 2008 AUSTRALIA
ph +61 2 9311 8222 fx +61 2 9311 8200 ABN 53 003 782 250

Project
MOORE COLLEGE
1 KING STREET, NEWTOWN

Proj No. 09027

Drawing Title
PHOTOMONTAGE 1

Drawing Status
PROJECT APPLICATION

Scale
NTS

Drawing No
S75W-3300

Issue
B

VIEW FROM CITY ROAD TOWARDS CARILLON AVENUE

Revisions

No	Date	Description	Ver	App'd
P1	23/08/13	DRAFT SECTION 75W APPLICATION	SN	ML
A	28/08/13	SECTION 75W APPLICATION	SN	ML
B	18/06/15	SECTION 75W APPLICATION	JG	ML

Do not scale drawings. Use figured dimensions only. Check & verify levels and dimensions on site prior to the commencement of any work, the preparation of shop drawings or the fabrication of components

This drawing is the copyright of Allen Jack + Cottier Architects and is protected under the Copyright Act 1968. Do not alter, reproduce or transmit in any form, or by any means without the express permission of Allen Jack + Cottier Architects.

Nominated Architects: Michael Heenan 5264, Peter Ireland 6661

Site Location Plan

Client
MOORE THEOLOGICAL COLLEGE

Architect
AJ+C
Allen Jack+Cottier
79 Myrtle Street Chippendale NSW 2008 AUSTRALIA
ph +61 2 9311 8222 fx +61 2 9311 8200 ABN 53 003 782 250

Project
MOORE COLLEGE
1 KING STREET, NEWTOWN

Proj No. 09027

Drawing Title
PHOTOMONTAGE 2

Drawing Status
PROJECT APPLICATION

Scale
NTS

Drawing No
S75W-3301

Issue
B

A1

VIEW FROM KING STREET TOWARDS CITY ROAD

Revisions				
No	Date	Description	Ver	App'd
P1	23/08/13	DRAFT SECTION 75W APPLICATION	SN	ML
A	28/08/13	SECTION 75W APPLICATION	SN	ML
B	18/06/15	SECTION 75W APPLICATION	JG	ML

Do not scale drawings. Use figured dimensions only. Check & verify levels and dimensions on site prior to the commencement of any work, the preparation of shop drawings or the fabrication of components.

This drawing is the copyright of Allen Jack + Cottier Architects and is protected under the Copyright Act 1968. Do not alter, reproduce or transmit in any form, or by any means without the express permission of Allen Jack + Cottier Architects.

Nominated Architects: Michael Heenan 5264, Peter Ireland 6661

Site Location Plan

Client
MOORE THEOLOGICAL COLLEGE

Architect
AJ+C
ALLEN JACK+COTTIER
79 Myrtle Street Chippendale NSW 2008 AUSTRALIA
ph +61 2 9311 8222 fx +61 2 9311 8200 ABN 53 003 782 250

Project
MOORE COLLEGE
1 KING STREET, NEWTOWN

Proj No. 09027

Drawing Title
PHOTOMONTAGE 3

Drawing Status
PROJECT APPLICATION

Scale
NTS

Drawing No
S75W-3302

Issue
B

0 10 20 50 80mm

A1

CL1 - CLADDING TYPE 1
(COMPOSITE CLADDING)

CL2 - CLADDING TYPE 2
(COMPOSITE CLADDING)

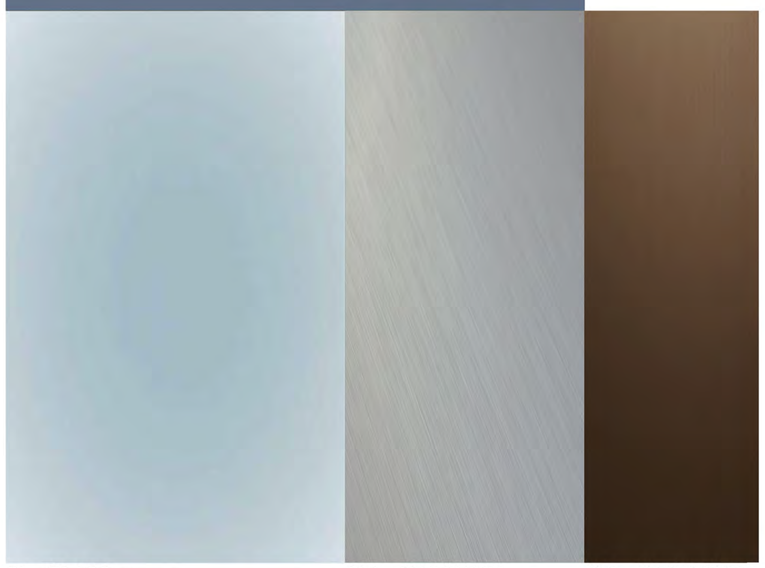

GL - GLASS

AL1 - ALUMINIUM
FINISH TYPE 1
(NATURAL ANODIZED)

AL2 - ALUMINIUM
FINISH TYPE 2
(BRONZE ANODIZED)

OFC - OFF-FORM CONCRETE

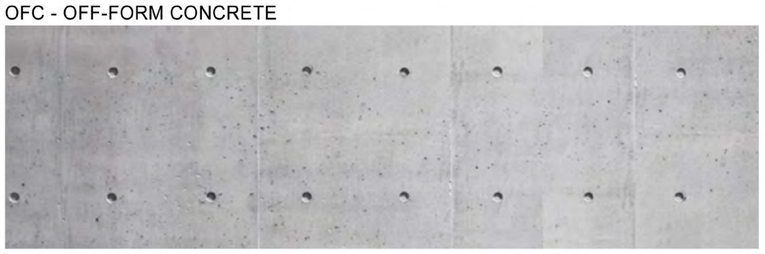

ST1 - STONE TYPE 1 (SANDSTONE)

ST2 - STONE TYPE 2 (BLUESTONE)

VIEW FROM KING STREET

VIEW FROM CITY ROAD +
CARILLON AVENUE

VIEW FROM CARILLON AVENUE

Site Location Plan

Revisions				
No	Date	Description	Ver	App'd
A	28/08/13	SECTION 75W APPLICATION	SN	ML
B	18/06/15	SECTION 75W APPLICATION	JG	ML

Do not scale drawings. Use figured dimensions only. Check & verify levels and dimensions on site before commencing any work, the preparation of shop drawings or the fabrication of components.

This drawing is the copyright of Allen Jack + Cottier Architects and is protected by the Australian Copyright Act. This drawing must not be loaned, copied or used directly or indirectly by any means whatsoever without the express permission of Allen Jack + Cottier Architects.

Nominated Architects: Nathan Heenan 5304, Peter Ireland 6661

Client
MOORE THEOLOGICAL COLLEGE

Architect
AJ+C
ALLEN JACK+COTTIER
79 Myrtle Street Chippendale NSW 2008 AUSTRALIA
ph +61 2 9311 8222 fx +61 2 9311 8200 ABN 53 003 782 250

Project
MOORE COLLEGE
1 KING STREET, NEWTOWN

Proj No. 09027

Drawing Title
MATERIALS BOARD

Drawing Status
PROJECT APPLICATION

Scale
NTS

Drawing No.
S75W-4200

Issue
B

A1