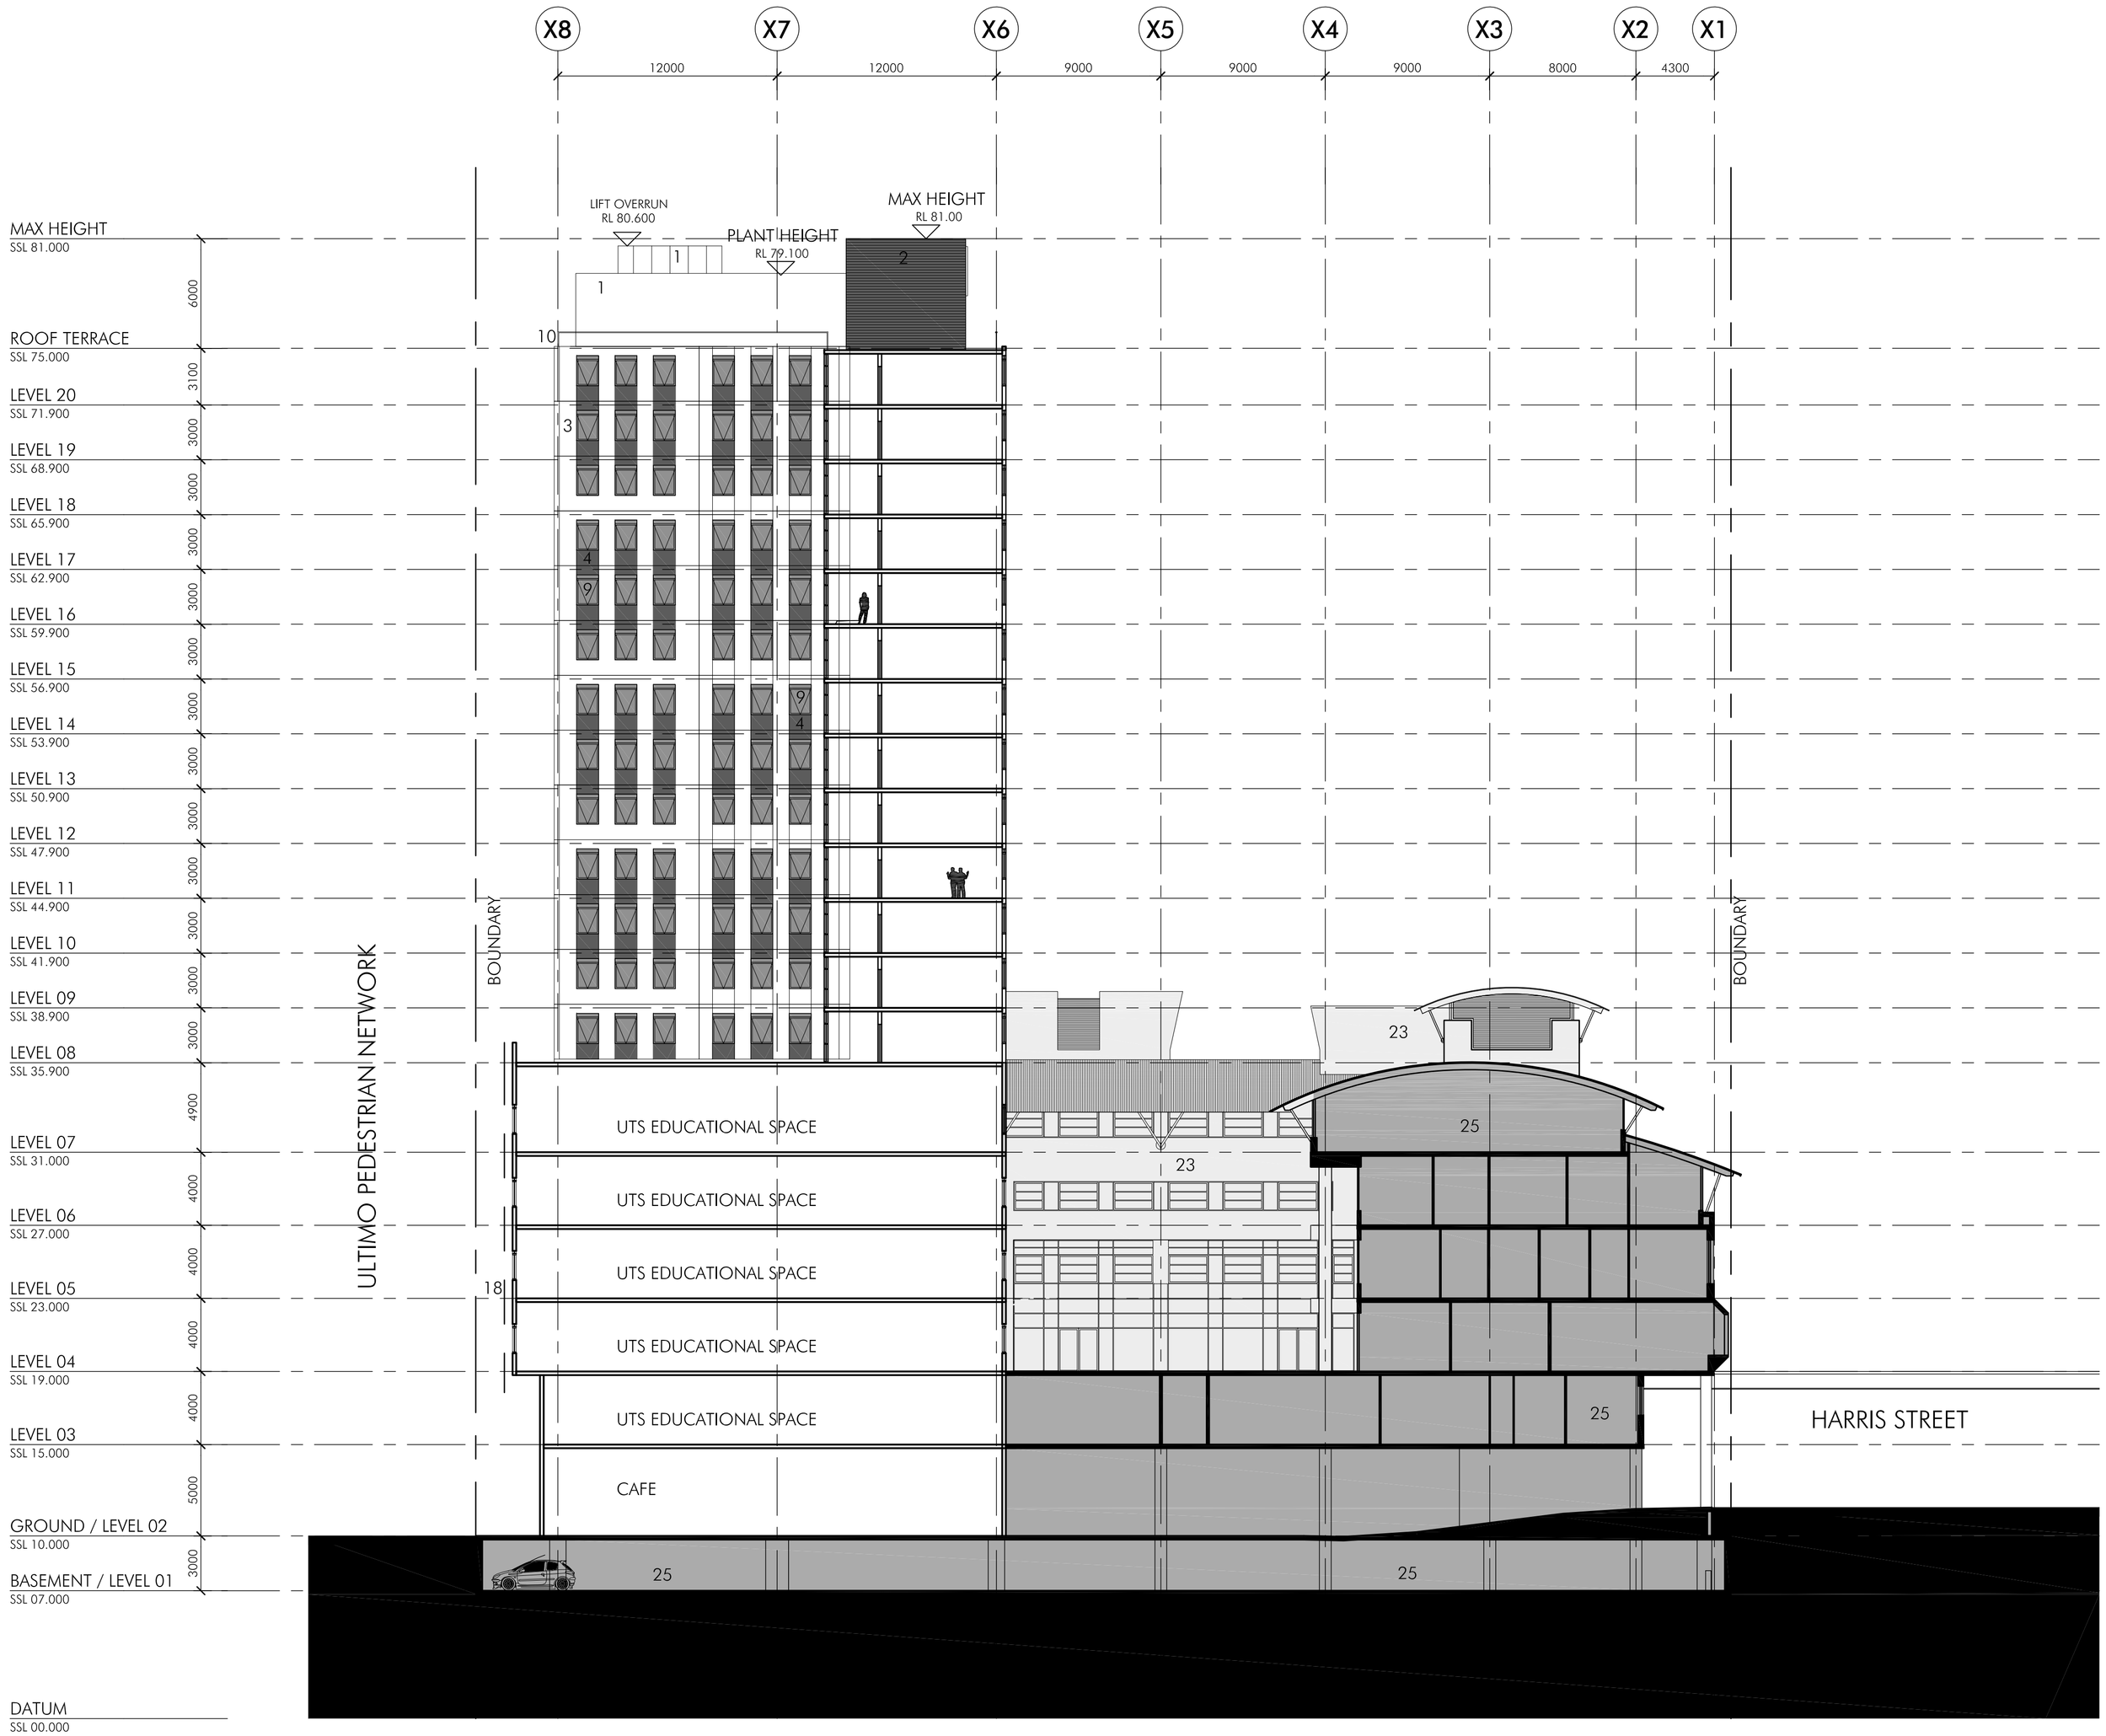

KEY:

1 RENDERED AND PAINTED MASONRY
2 POWDER COATED METAL LOUVERS
3 WHITE STAINED PRECAST
4 DARK STAINED PRECAST 20MM RECESS
5 ARTICULATED APPLIED ELEMENT
6 PAINTED BLACK PRECAST PANELS BEHIND SCREEN
7 WHITE BACKLIT UTS SIGNAGE
8 GLAZED AWNING WINDOWS: COLOURED STAINED TO SIDE WALLS AND SOFFIT
9 GREY GLASS WINDOW WITH BLACK ALUMINIUM FRAMES
10 GLASS BALUSTRADE
11 METAL BALUSTRADE
12 BLACK METAL FASCIA
13 COLOURED SOFFIT TO UNDERSIDE OF ROOF
14 PAINTED STEEL FRAMING
15 GLAZING
16 CAFE GLASS FRAMED BIFOLD DOOR
17 COLORED BACK OPAQUE GLASS
18 PERFORATED ALUMINIUM PANELS
19 UTS SIGNAGE ENCORPORATED INTO PERFORATED ALUMINIUM PANELS
20 HORIZONTAL AWNING WINDOW GLAZING BEHIND SCREEN
21 WHITE STAINED PRECAST BLADE
22 STAINED CONCRETE
23 EXISTING ELEVATION, FRAMED WINDOWS, COLOURED PRECAST, GLAZING
24 PROPOSED FACADE TO MATCH EXISTING: -POWDER COATED FRAMES TO MATCH EXSITING PODIUM WINDOW FRAMES -GLAZING TO AWNING WINDOWS TO MATCH EXISITNG PODIUM GLAZING -STAINED PRECAST TO MATCH EXISTING FACADE COLOUR
25 EXISTING SECTION
26 BLACK ANODISED ALUMINIUM PERFORATED PRIVACY SCREEN

Mar 20, 2009 - 10:36am P:\3531\3531_DA027.dwg

Client

Living EDUCATION

Project

UTS

University of Technology, Sydney

UTS Student Housing: Peter Johnson Building

development application

Title East-West Sectional Ele A-A

Scale 1:200 @ A1 , 1:400 @ A3

Date 20th March 2009

Number 3531_DA027

0 2 4 10 20m

nettleton tribe partnership pty ltd ABN 58 161 683 122
117 willoughby road crows nest nsw 2065
t 02 9431 6431 f 02 9439 7474
e sydney@nettletontribe.com.au w nettletontribe.com.au