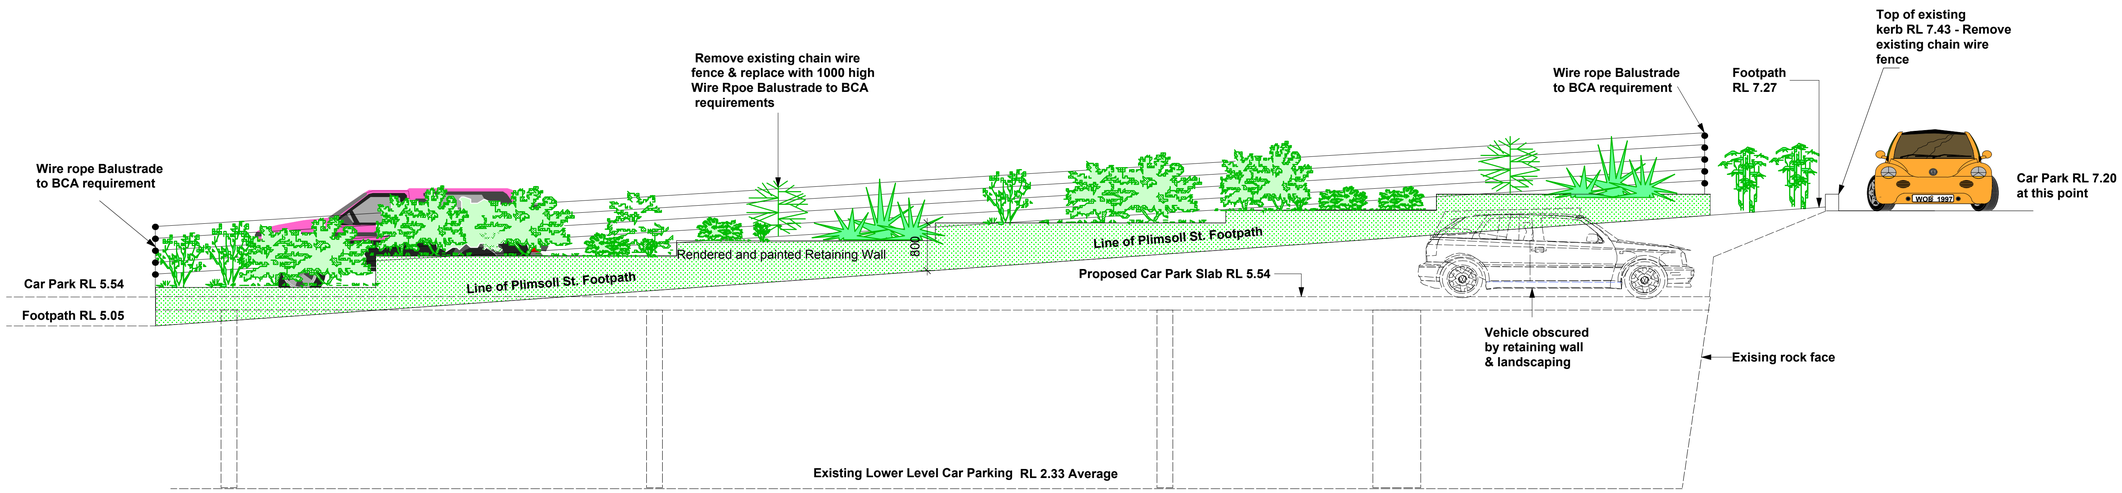

Eastern Elevation of Car Park

Date	Revision	No.
26/2/2011	General Revision	A

ST GEORGE MOTOR BOAT CLUB

PROJECT
St. George Motor Boat Club
2 Wellington St. Sans Souci

DRAWN	SCALE	DATE	DWG NO	REV
DB	1 in 50 at A1	18/02/11	M002	A

TITLE
Streetscape of proposed new Car Parking area