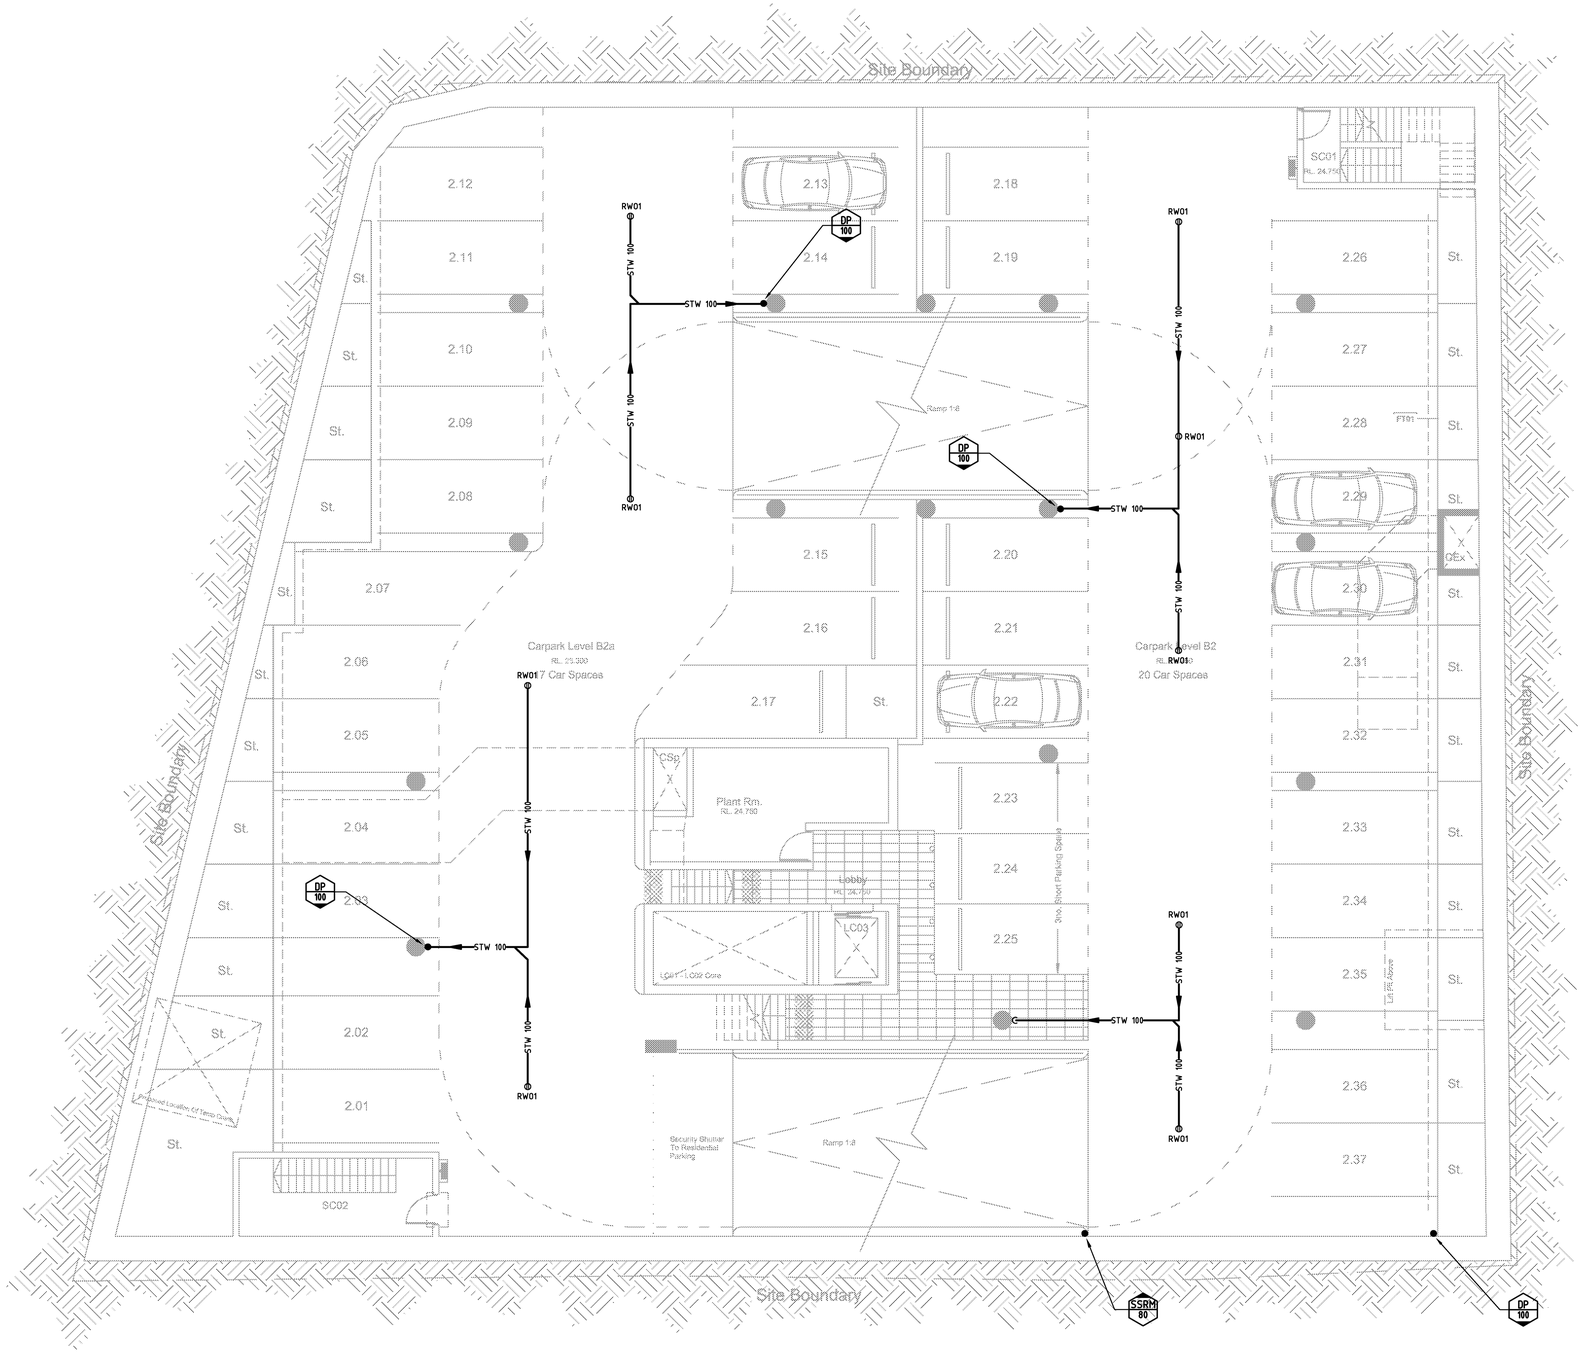

No.	REVISION/ISSUE	DATE	BY	CHECKED
B	REVISED ARCHITECTURE	24.06.09	NL	NL
A	DEVELOPMENT APPLICATION ISSUE	22.06.09	NL	NL

A1 SHEET

DEVELOPMENT APPLICATION ISSUE

CLIENT

DeiCorp Pty Limited
Shop 5/140-152 New Canterbury Rd Petersham NSW 2049
Phone: (02) 9518 1466 Fax: (02) 9518 1477
Email: fdeiri@deicorp.com.au

ARCHITECT

NORDON • JAGO
A R C H I T E C T S
PO BOX 254 ANNANDALE NSW 2038
T. 02 9 517 2822 F. 02 9 517 2833

HYDRAULIC CONSULTANT

Neil Lowry & Associates Pty Ltd
Hydraulic & fire services consultants
Level 3, Suite 1.29 Kora Road, Miranda NSW 2228
Tel: 61 2 9526 7922 Fax: 61 2 9526 7944
Email: admin@nlapl.com.au
Neil Lowry & Associates Pty Ltd ABN 72 101 872 584

DRAWN	DESIGNED	CHECKED
KJ	NL	NL

PROJECT

PROPOSED MIXED USED DEVELOPMENT
157 REDFERN STREET
REDFERN

DRAWING

BASEMENT 2 PLAN
STORMWATER CONCEPT

DATE	SCALE
MAY 09	1:100@A1

PROJECT	DWG No.	REV	STATUS
0526	SC05	B	DA ISSUE