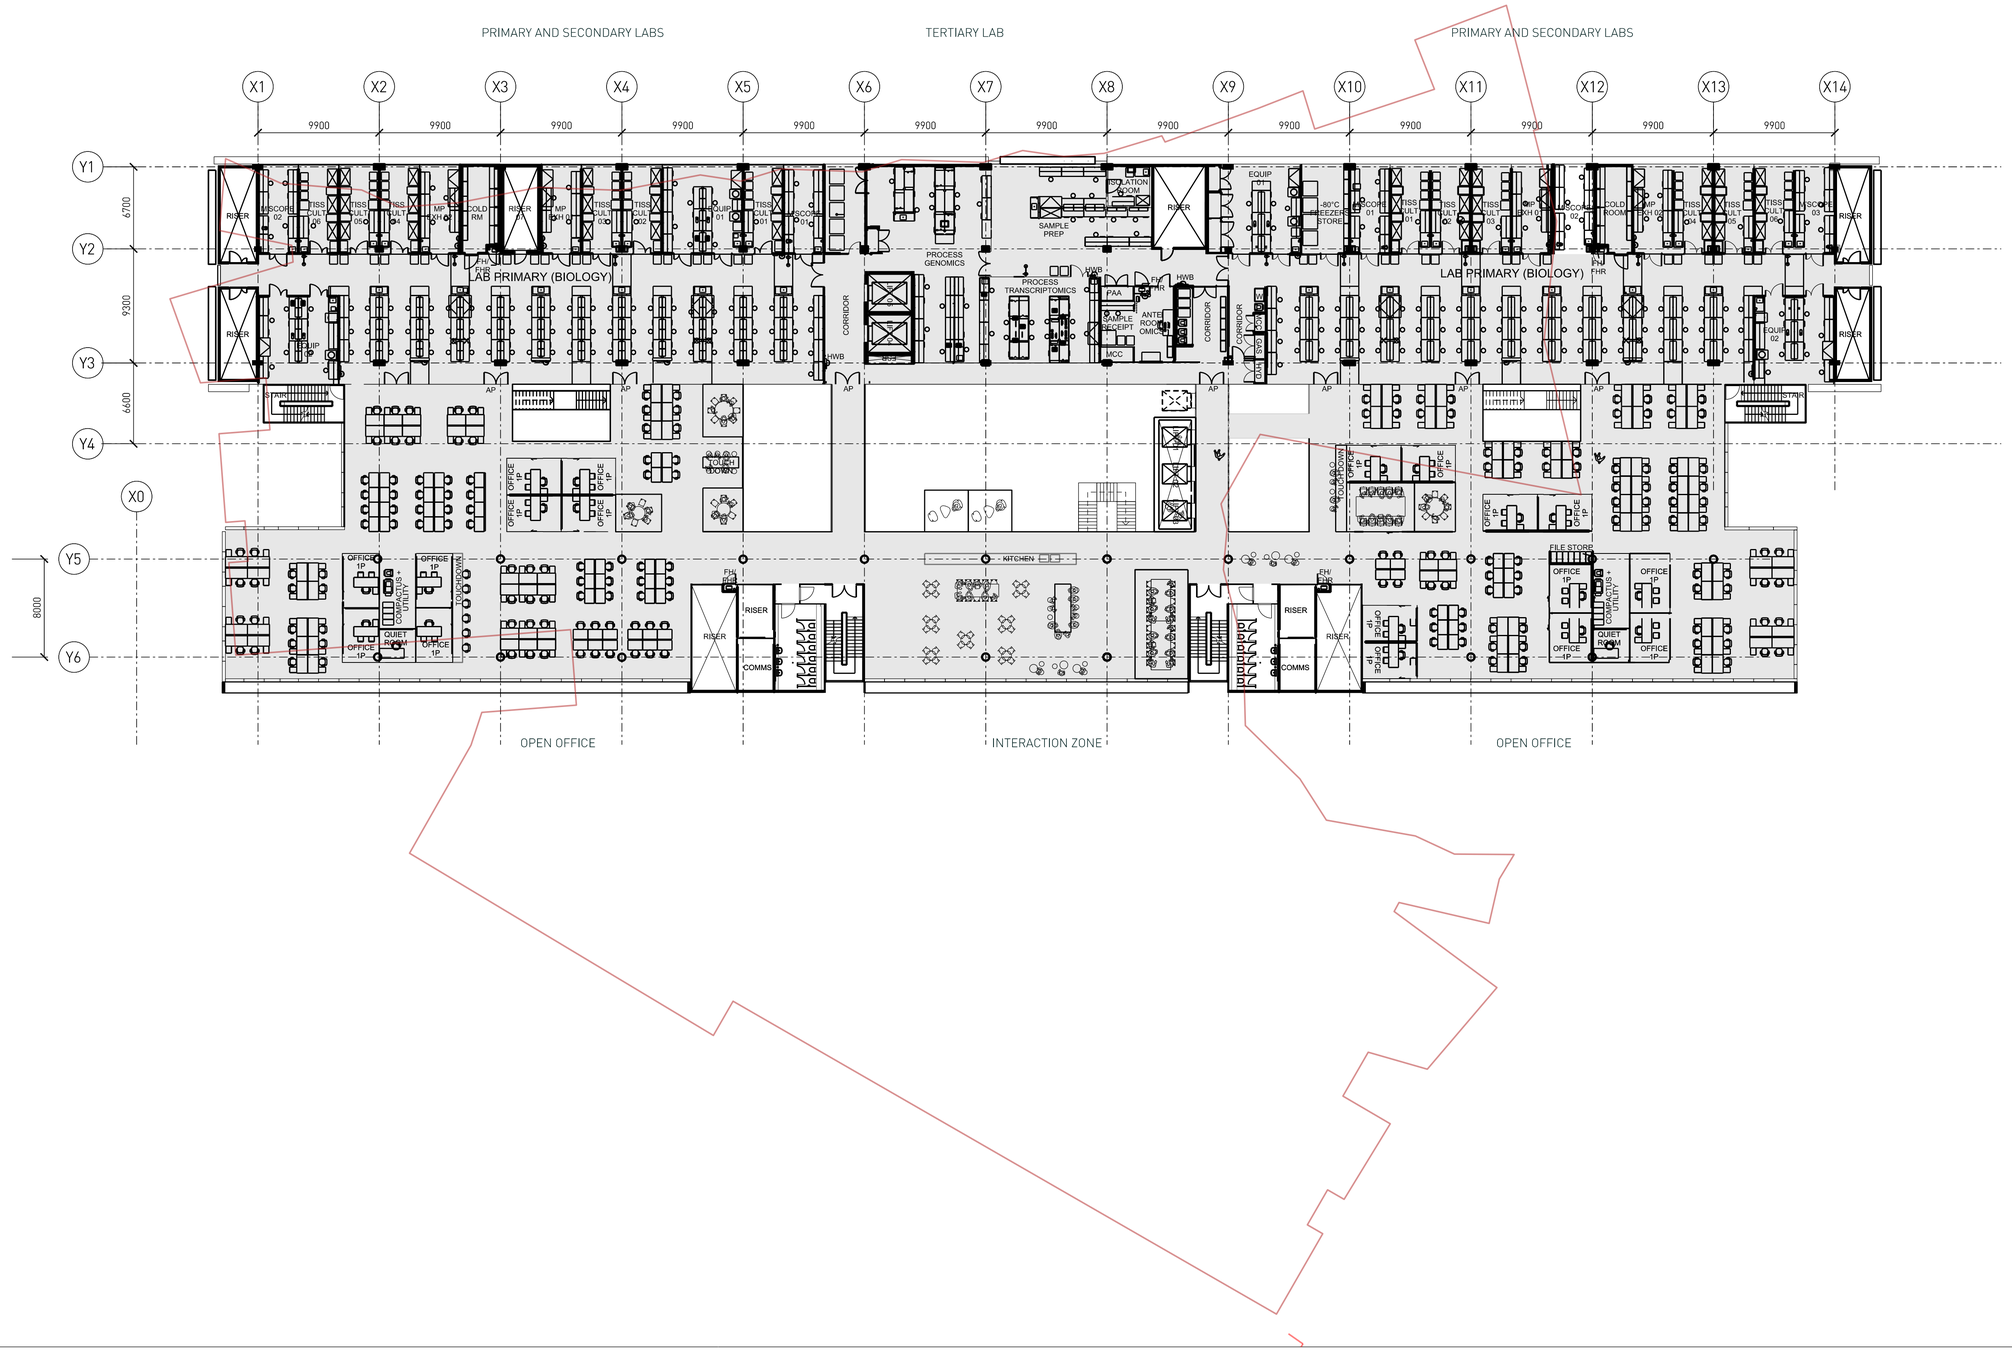

Notes
All dimensions and setouts to be verified prior to commencement on site. All omissions or discrepancies to be notified to the architect.

Copyright
The copyright of this drawing together with any other documents prepared by Building Studio Architects Pty Ltd (BSA) and GroupGSA Pty Ltd (GSA) remains the property of BSA. BSA and GSA grants licence for the use of this document for the purpose for which it is intended. The licence is not transferable without the permission of BSA and GSA.

Legend
Approved Part 3A (01) building outline

Revision	Date	Comment
1	23.11.11	Issue for Section 75W

Brookfield MULTIPLEX
Built to outperform.
BM
Level 22, 135 King Street, Sydney NSW 2000 T + 61 2 9322 2000

Drawn	Checked	Creation Date	Plot Date
TK	GO	14.07.11	21.11.11

Scale
1:250 @ A1, 1:500 @ A3
m 2.5 5 7.5 10 12.5
0
N

Project
CODCD Sydney University

Architect
BUILDING STUDIO.
GROUPGSA
Studio 901, 46 Market Street, Sydney NSW 2000 T + 61 2 9299 6690
Level 7, 80 William Street, East Sydney NSW 2011 T +61 2 9361 4144

Drawing Title
LEVEL 3 PLAN

Project No.	Drawing No.	Rev.
11-034	A-DA-105	1