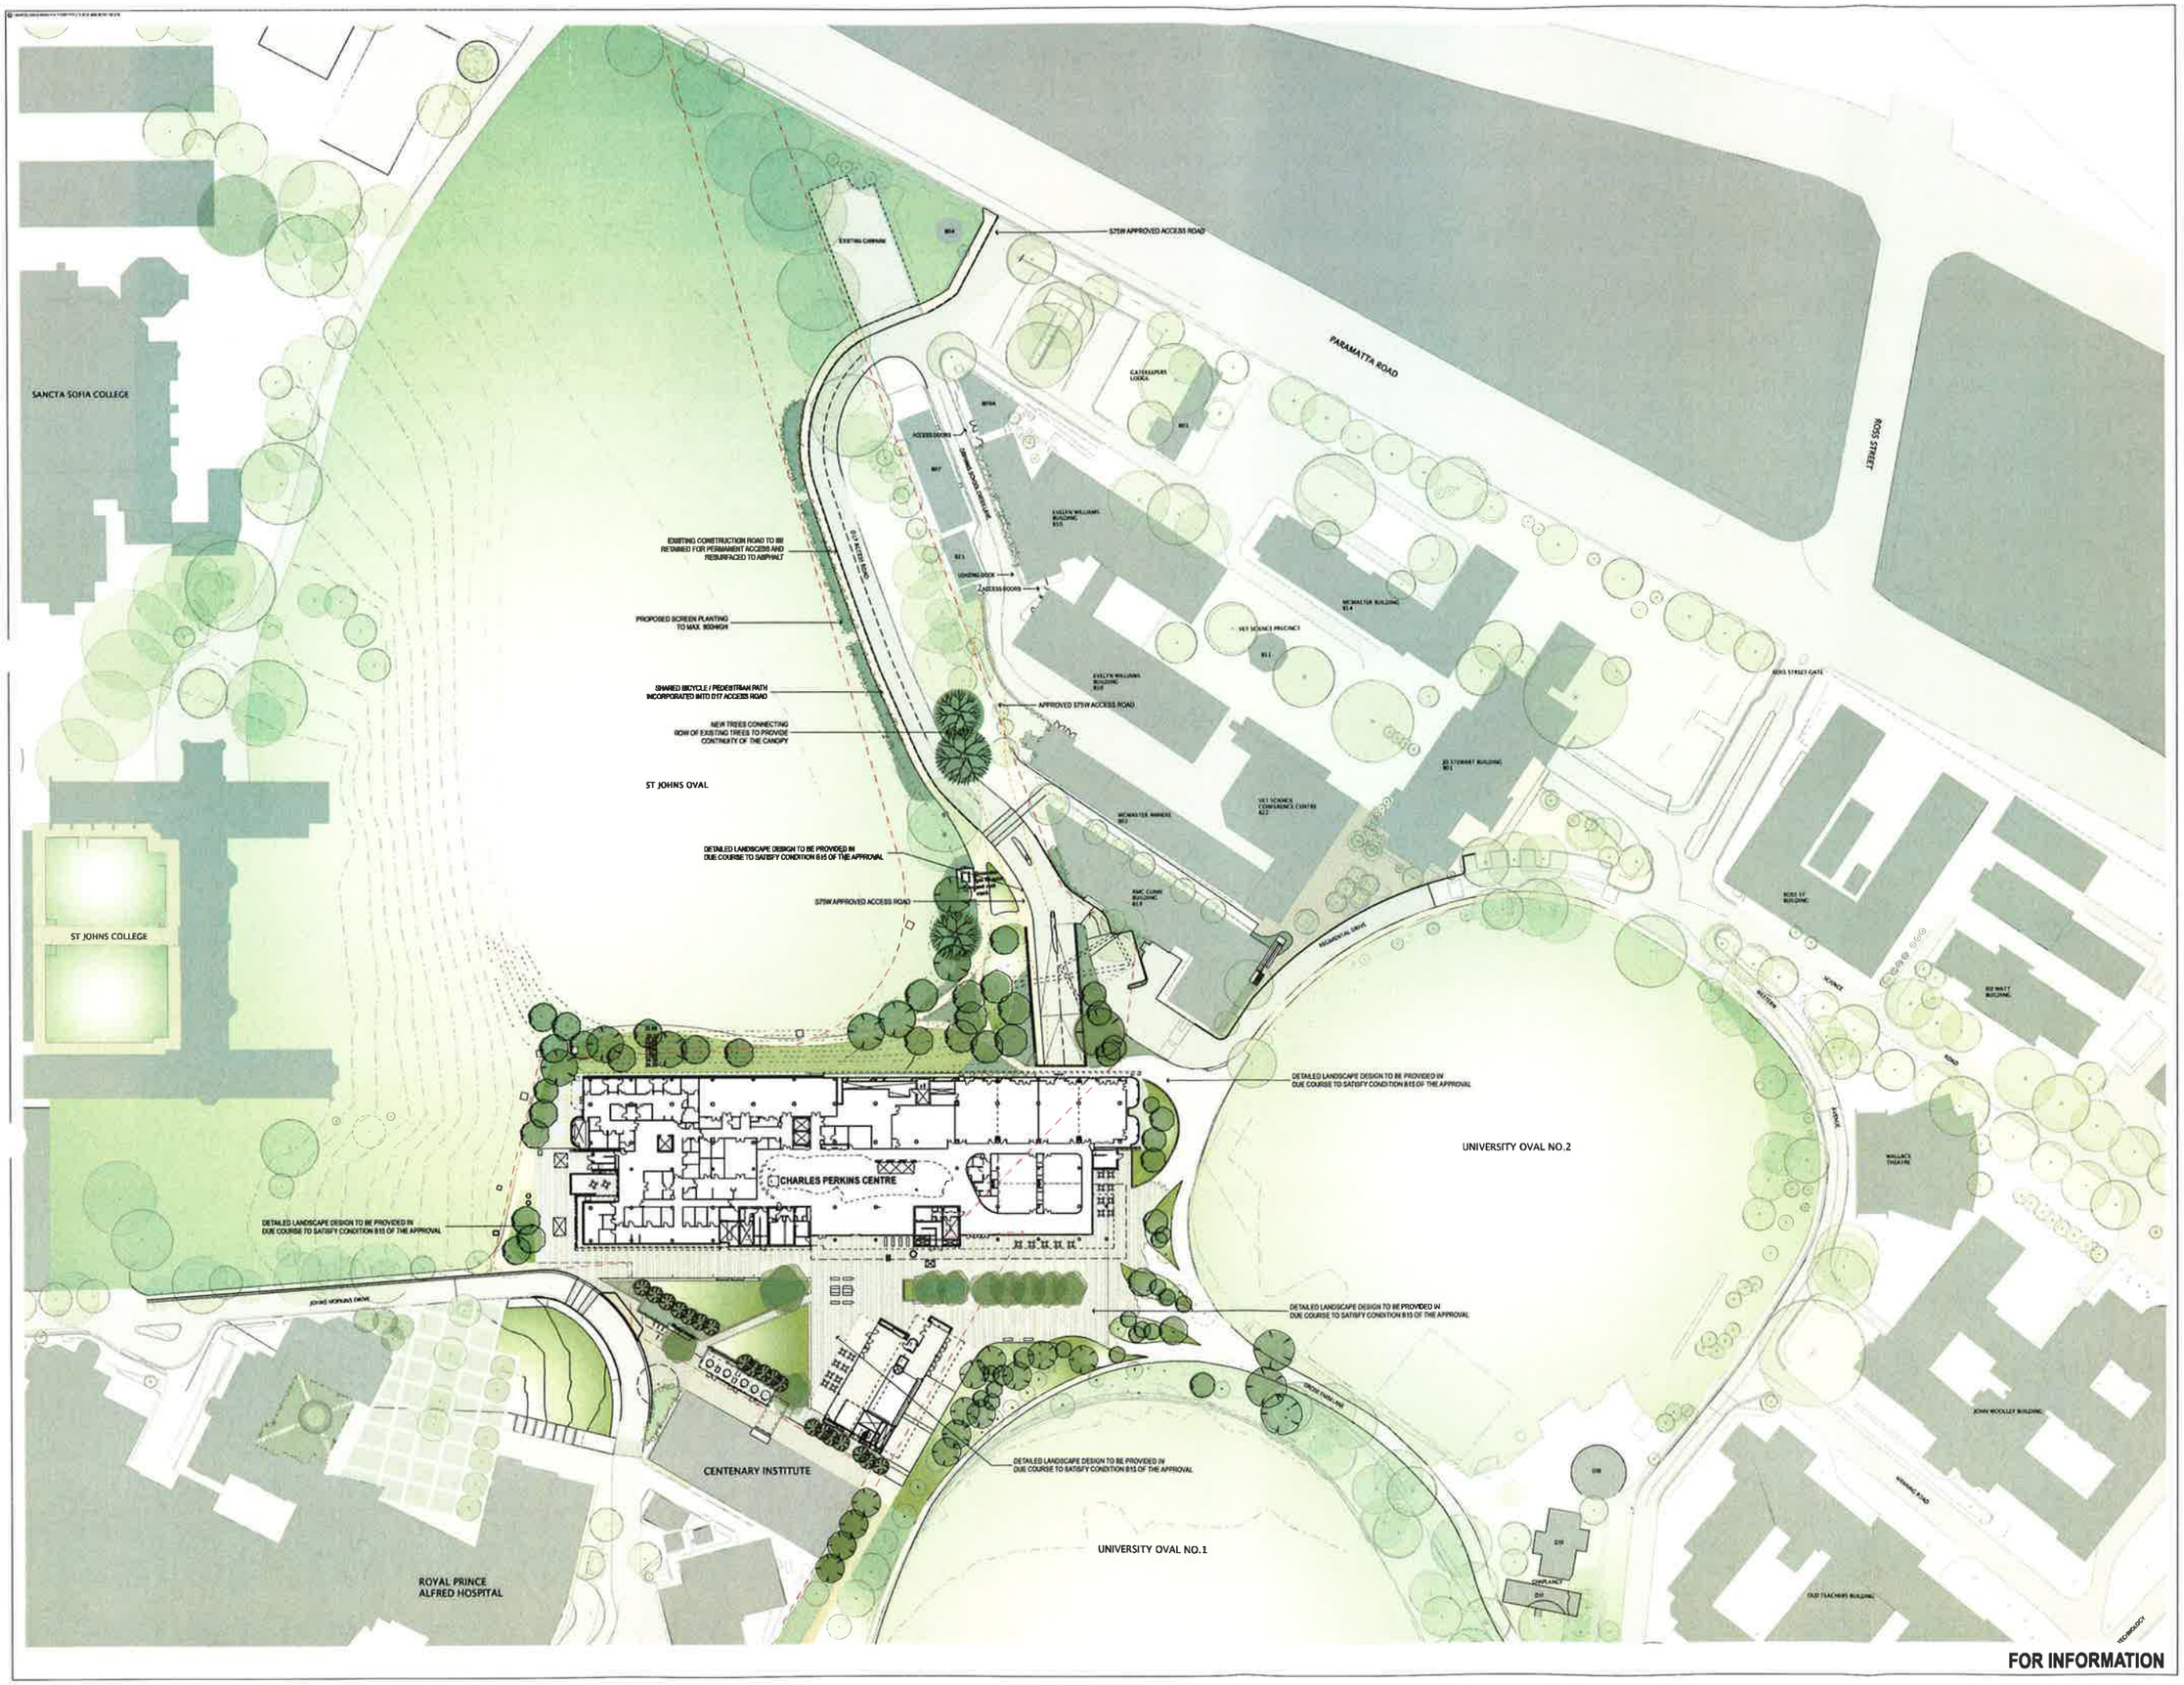

Notes

All dimensions, setouts and existing conditions to be checked and verified prior to commencement on site
All omissions or discrepancies to be notified to the architect

All level relative to 'Australian Height Datum'

Do not scale drawings. Use figured dimensions only

Copyright

The copyright of this drawing together with any other documents prepared by Francis-Jones Morehen Thorp Pty Ltd (FJMT) and Building Studio Architects Pty Ltd (BSA) Architects in Association remains the property of FJMT and BSA. FJMT and BSA grant licence for the use of this document for the projects for which it is intended. This licence is not transferable without the permission of FJMT and BSA.

Legend

S75W Approved Road (as per Drawing A-DA-012)

Boundary line

Planting

Trees to Be Removed

Existing Trees

Existing Turfed Areas

Existing Gardens

Proposed Trees: Large Screening

Proposed Trees: Medium

Proposed Trees: Small

Proposed Syncarpia Trees: Medium - Large

Proposed Syncarpia Trees: Small - Medium

Proposed Mass Planted Gardens

Proposed Turfed Areas

Proposed D17 Access Road Mass Planting Beds

REV	DATE	COMMENT	BY	CHK
05	13.12.12	FOR PLANNING APPROVAL	CRB	MT
04	13.12.12	FOR PLANNING APPROVAL	CRB	MT
03	10.12.12	FOR PLANNING APPROVAL	CRB	MT
02	07.12.12	FOR PLANNING APPROVAL	CRB	MT
01	04.12.12	FOR PLANNING APPROVAL	CRB	MT

Architects in Association
Francis-Jones Morehen Thorp Pty Ltd and
Building Studio Architects Pty Ltd

fjmt | francis-jones morehen thorp
Level 5, 70 King Street
Sydney NSW 2000 Australia +61 2 9231 7077
www.fjmt.com.au

BUILDING STUDIO.
Studio 1, Level 9, 48 Market St
Sydney NSW 2000 Australia +61 2 9299 5890
www.buildingstudio.com.au

Client
THE UNIVERSITY OF SYDNEY
The University of Sydney
Campus Infrastructure and Services
22 Codrington Street Darlington NSW 2008

Design and Construct Contractor
Brookfield MULTIPLEX BM
Brookfield Multiplex Constructions
Level 22, 135 King Street
Sydney NSW 2000 Australia +61 2 8222 2000

Project
Charles Perkins Centre
The University of Sydney

Drawing Title
LANDSCAPE PLAN ACCESS ROAD
S75W Planning Modification

DESIGN DEVELOPMENT

Scale 1:500 @ A0
0 5 10 20m

N

Date 04.12.12 Drawn CRB Checked MT

Project No.	Drawing No.	Rev.
D17	LA-9401-DA	05