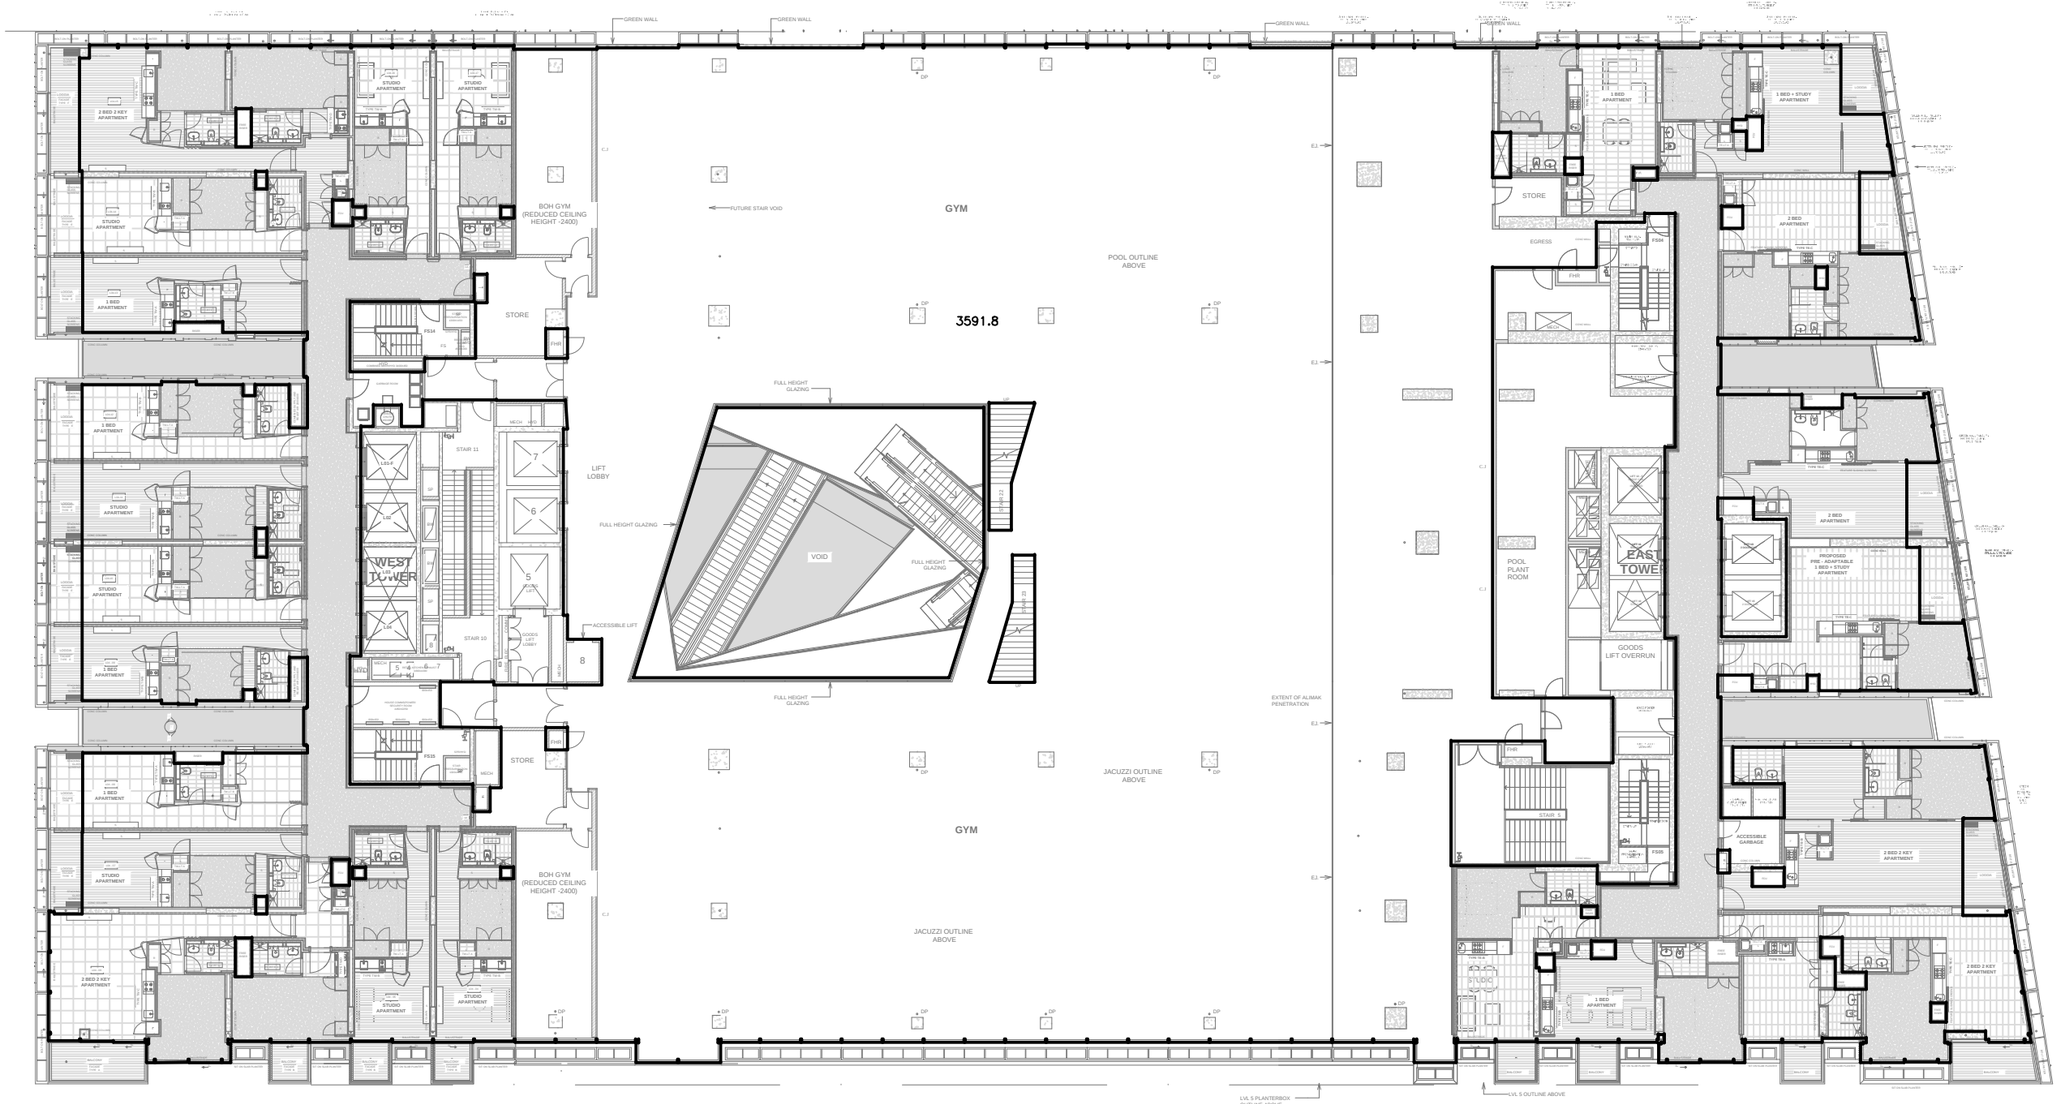

THIS PLAN IS BASED ON PLANS BY
PTW ARCHITECTS
DWG No.: PTW-AR-DR-02e-L04-100-DWG(5)
DWG No.: PTW-AR-DR-02e-L04-101-DWG(5)
DWG No.: PTW-AR-DR-02p-L04-135-DWG(6)
DWG No.: PTW-AR-DR-02w-L04-100-DWG(4)
DWG No.: PTW-AR-DR-02w-L04-101-DWG(5)

LEVEL 4
GFA = 3591.8 m²

X:\08JOBS\080401 – BROADWAY SQUARE\GFA\BLOCK 2\WATPAC-OCP\LEVEL 04.dwg

PLAN SHOWING GFA OF LEVEL 4 AT "ONE CENTRAL PARK" BROADWAY

CONSULTING SURVEYORS
DENNY LINKER & CO.
SYDNEY
5th Floor 17 RANDLE STREET
SURRY HILLS N.S.W. 2010
PH. (02) 9212 4655 FAX (02) 9212 5254

RATIO: 1:300	DATE 21/06/2011
DATUM: A.H.D.	ISSUE 11 / SHEET SIZE A3
DRAWN: DC	
REF. No.: 080401	DWG. LEVEL 4 I.D.: