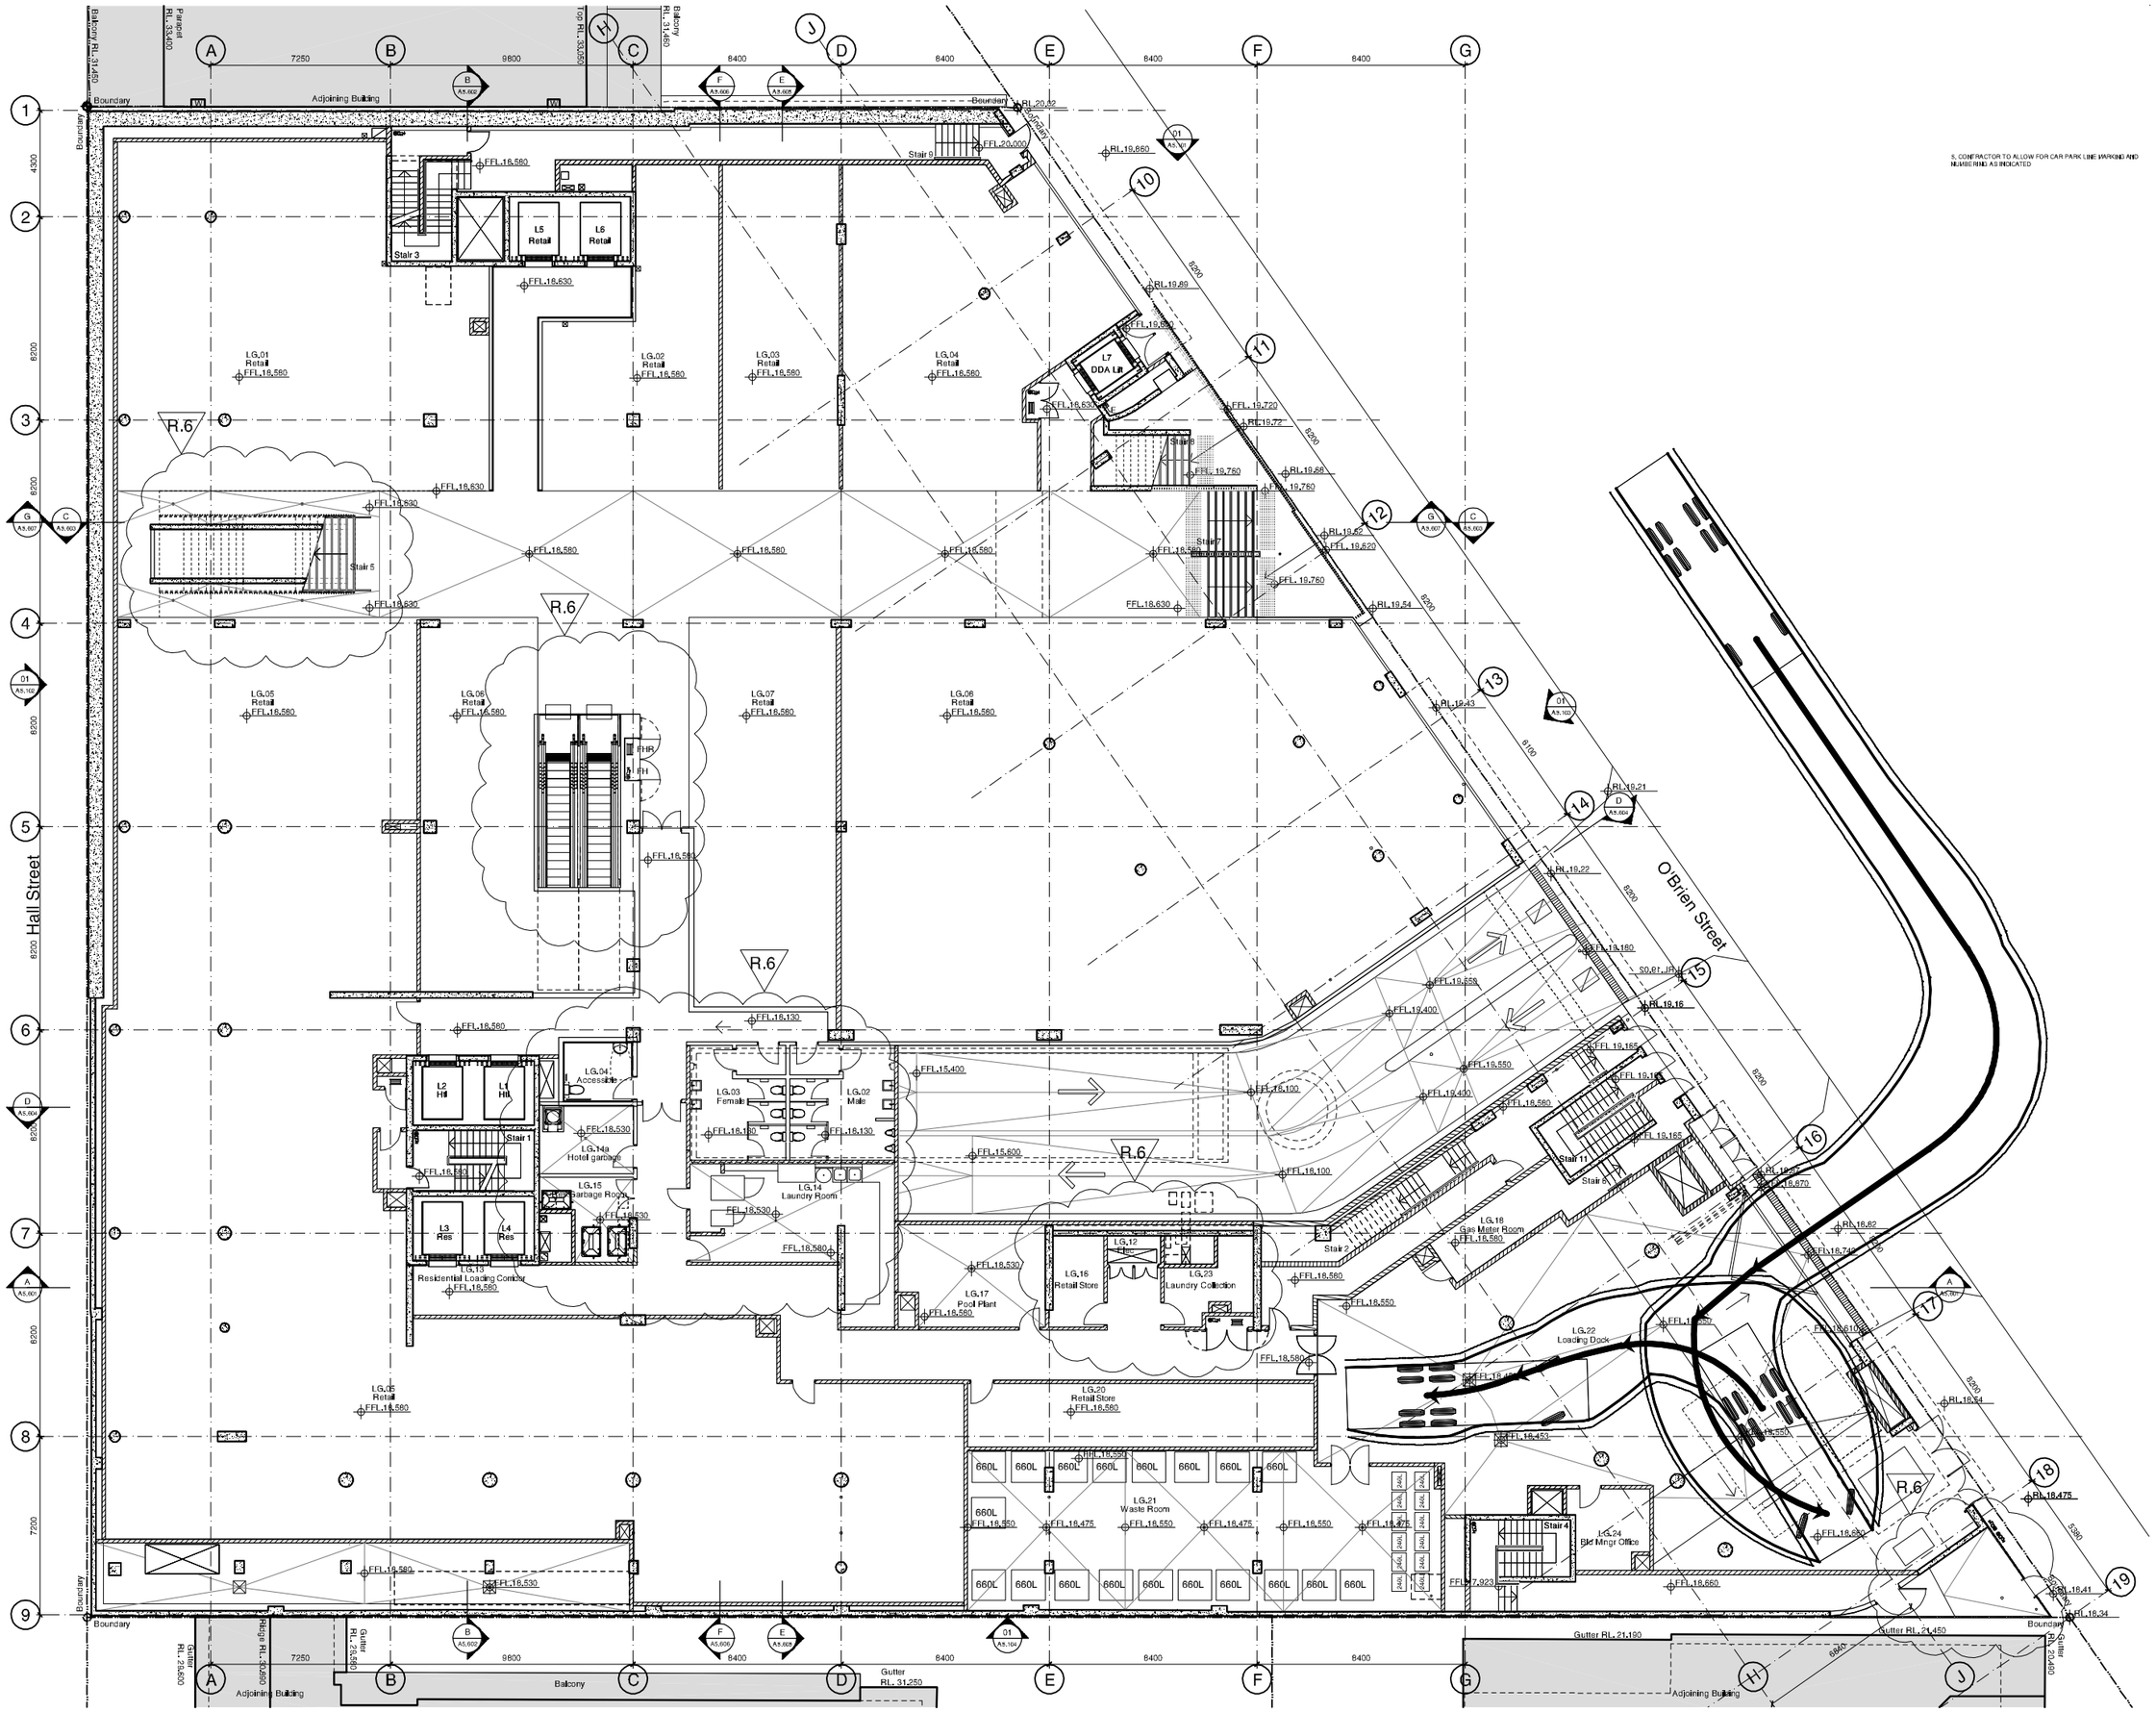

Check all dimensions and site conditions prior to commencement of any work, the purchase or ordering of any materials, fittings, plant, services or equipment and the preparation of shop drawings and/or the fabrication of any components.

Do not scale drawings - refer to figured dimensions only. Any discrepancies shall immediately be referred to the architect for clarification.

All drawings may not be reproduced or distributed without prior permission from the architect.

Legend

Materials

CP-01	Textured Granosite sandbased render - white
CP-02	Sandblasted pre-cast concrete panels- green pigment added to mix
CP-03	Sandblasted pre-cast concrete panels- pink pigment added to mix
CP-04	Sandblasted pre-cast concrete panels- yellow pigment added to mix
CP-05	Sandblasted pre-cast concrete panels- blue pigment added to mix
CP-06	Sandblasted pre-cast concrete panels- orange pigment added to mix
GL-01	Glass - clear to BASIX spec below
GL-02	Glass - colourbacked
GL-02	Glass - translucent
GC-01	Glass canopy - clear glass with stainless steel fittings on powdercoated steel frame
BH-01	Balustrade - clear glass
BH-02	Balustrade - sandblasted glass
RD-01	Rollerdoor - anodised aluminium
LV-01	Louvre - clear glass on anodised aluminium frame
LV-02	Louvre - anodised aluminium

5. CONTRACTOR TO ALLOW FOR CAR PARK LINE MARKING AND NUMBERING AS INDICATED

Revision	Date	Description	Initial	Checked
6	24/06/11	MOD 2 Submission	JC	PB
5	15/12/11	Section 75W Submission	PL	PB

61 Hall Street, Bondi

General Arrangement
Lower Ground

Scale: 1:100@B1
Drawn: JI
Project No.: 10788
Status: MOD 2 Submission
Plot Date: 27/6/2011 4:16 PM
Plot File: S:\10700-10799\10788_boga_hallstreet\61_mahlicad\Architect\...\...\PA Issue_20110621plotst\CD\A2.204.dwg
Drawing No.: A2.204
Revision: 6

Sydney 1/243 Liverpool Street
East Sydney NSW 2010 Australia
T 02 8354 5100 F 02 8354 5199
email syd@batessmart.com.au
http://www.batessmart.com.au

Melbourne 1 Nicholson Street
Melbourne VIC 3000 Australia
T 03 8664 5200 F 03 8664 5300
email melb@batessmart.com.au
http://www.batessmart.com.au

Bates Smart Pty Ltd **ABN** 70 004 999 400

BATESSMART