FIGURE 3.3: SPRINGFIELD AND YANDRA CLUSTERS, LAYOUT OPTION 1 2009

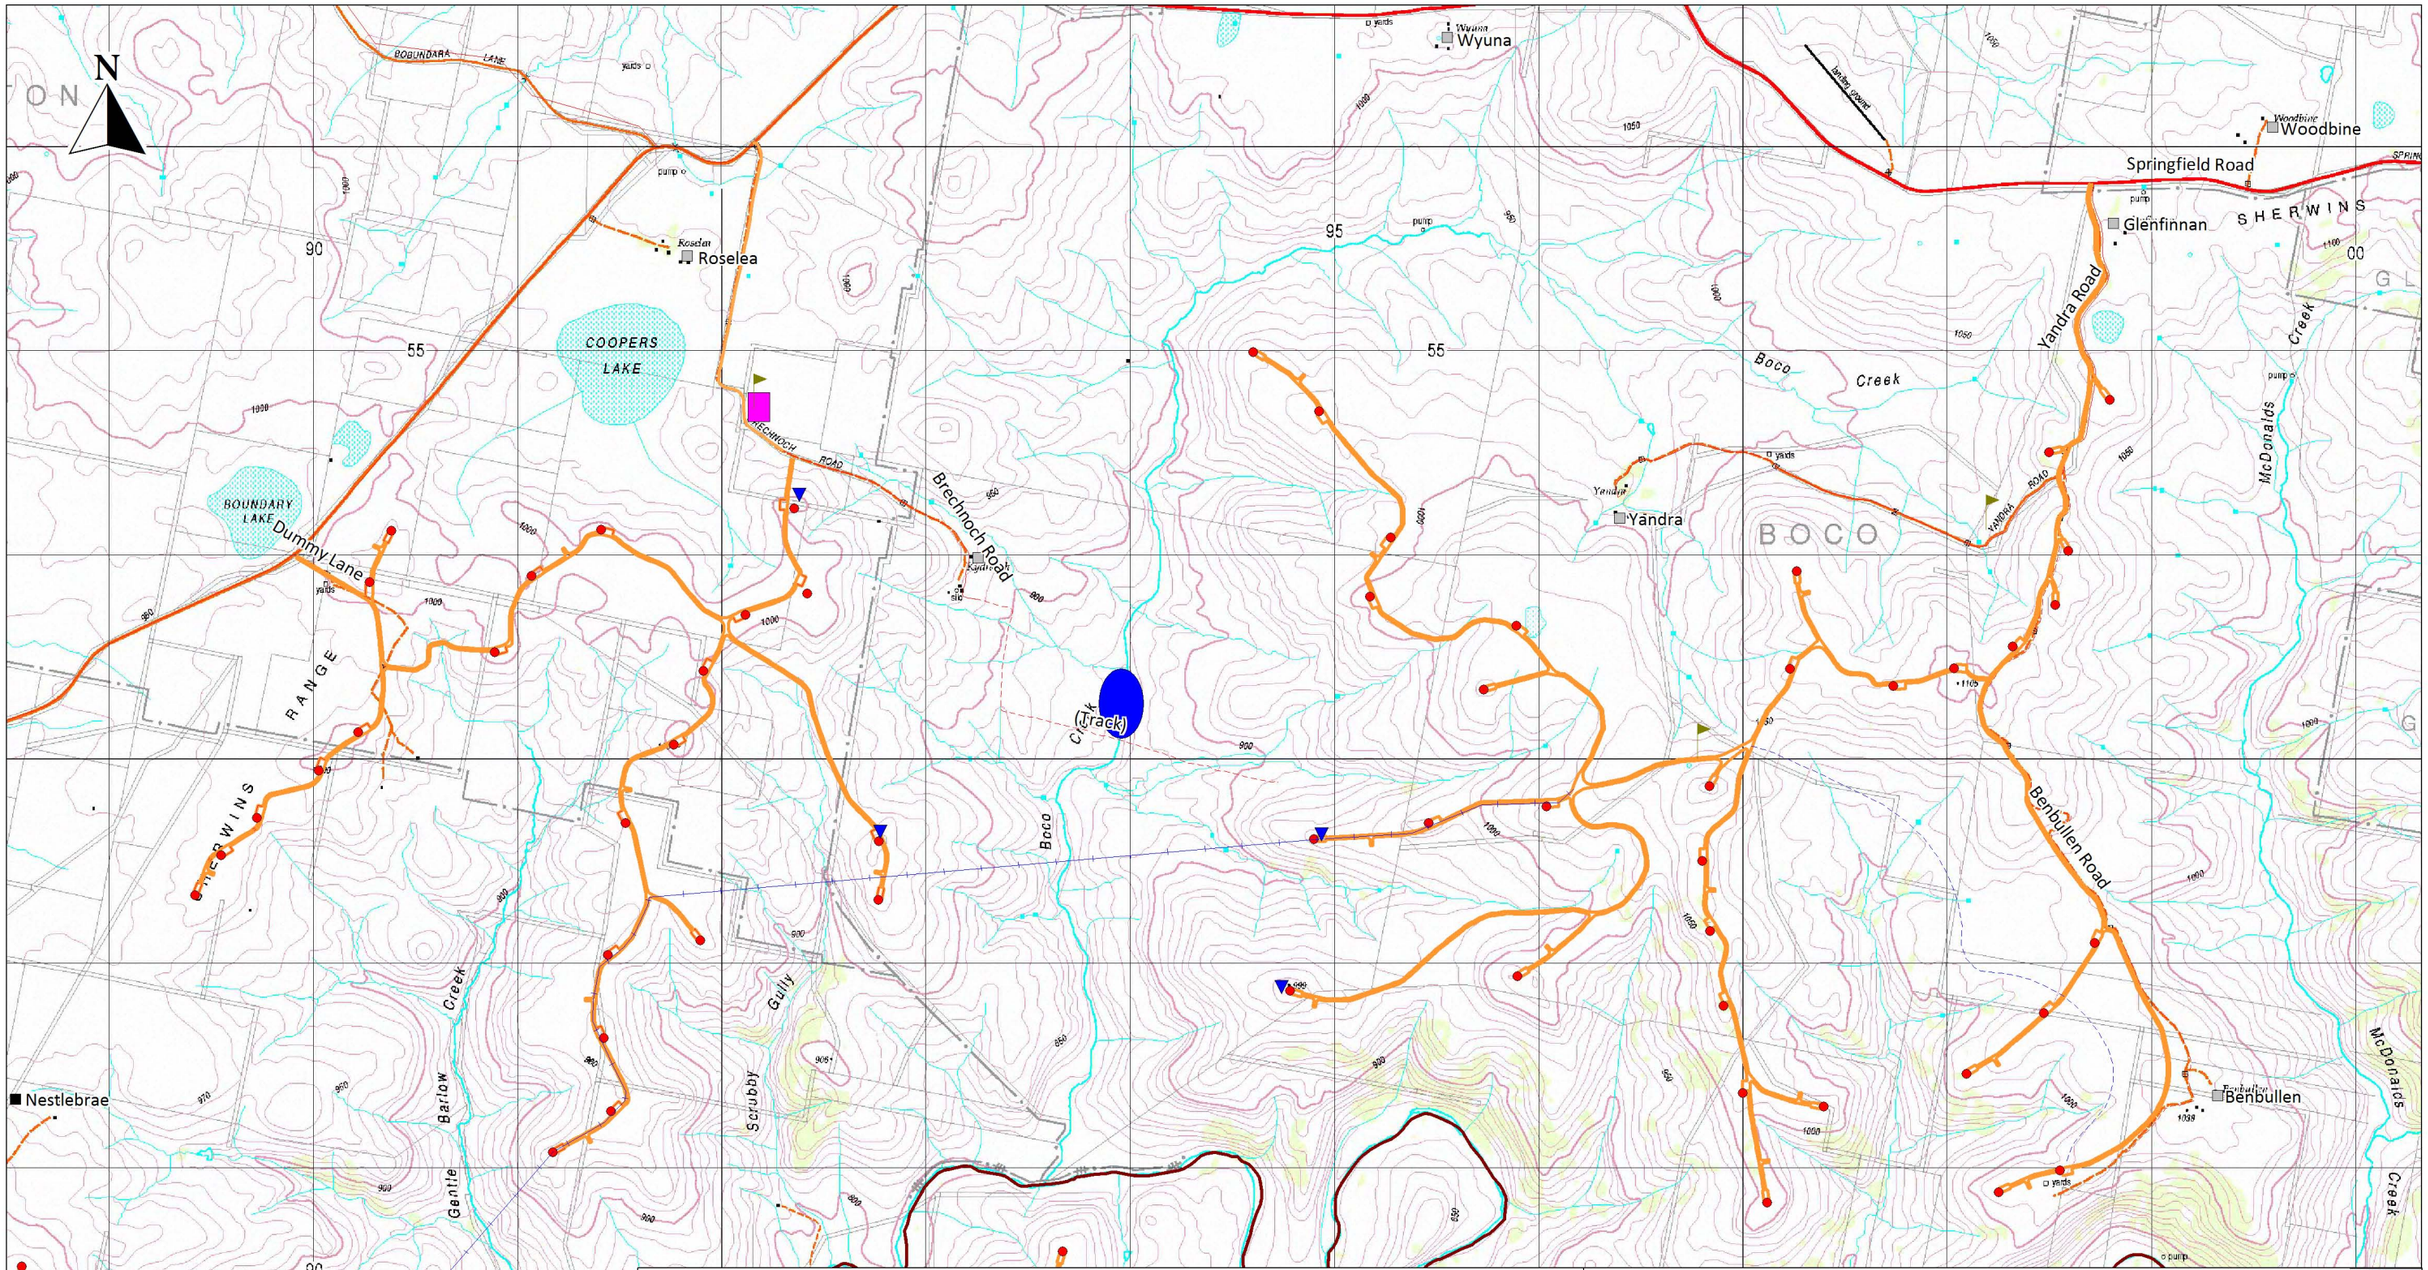

LEGEND

- Layout Option 1 (125 WTG's)
- Internal road and hardstand
- Internal overhead powerline
- Internal underground or overhead powerline
- Potential water tank location
- Existing on-site dam
- Concrete batching plant location
- Site office and storage compound
- Uninhabited dwelling
- Inhabited dwelling
- Council boundary
- Collector substation

Note: Underground electrical cables connecting WTG's with the collector substation or internal overhead powerlines will occur within the disturbed areas created for internal roads

COMPANY

BOCO ROCK WIND FARM PTY LTD

WIND PROSPECT CWP

TITLE

SPRINGFIELD AND YANDRA CLUSTERS
LAYOUT OPTION 1

DATE	SCALE	DWG NO	REV
10 AUGUST 2009	1:30,000	FIGURE 3.3	A
DRAWN BY	CHECKED BY	SHEET	SIZE
E. MOUNSEY	A. MADDOCKS	1 OF 1	A3